
HPK/2013/0412
HIGH PEAK
18 JUL 2013
BOROUGH COUNCIL

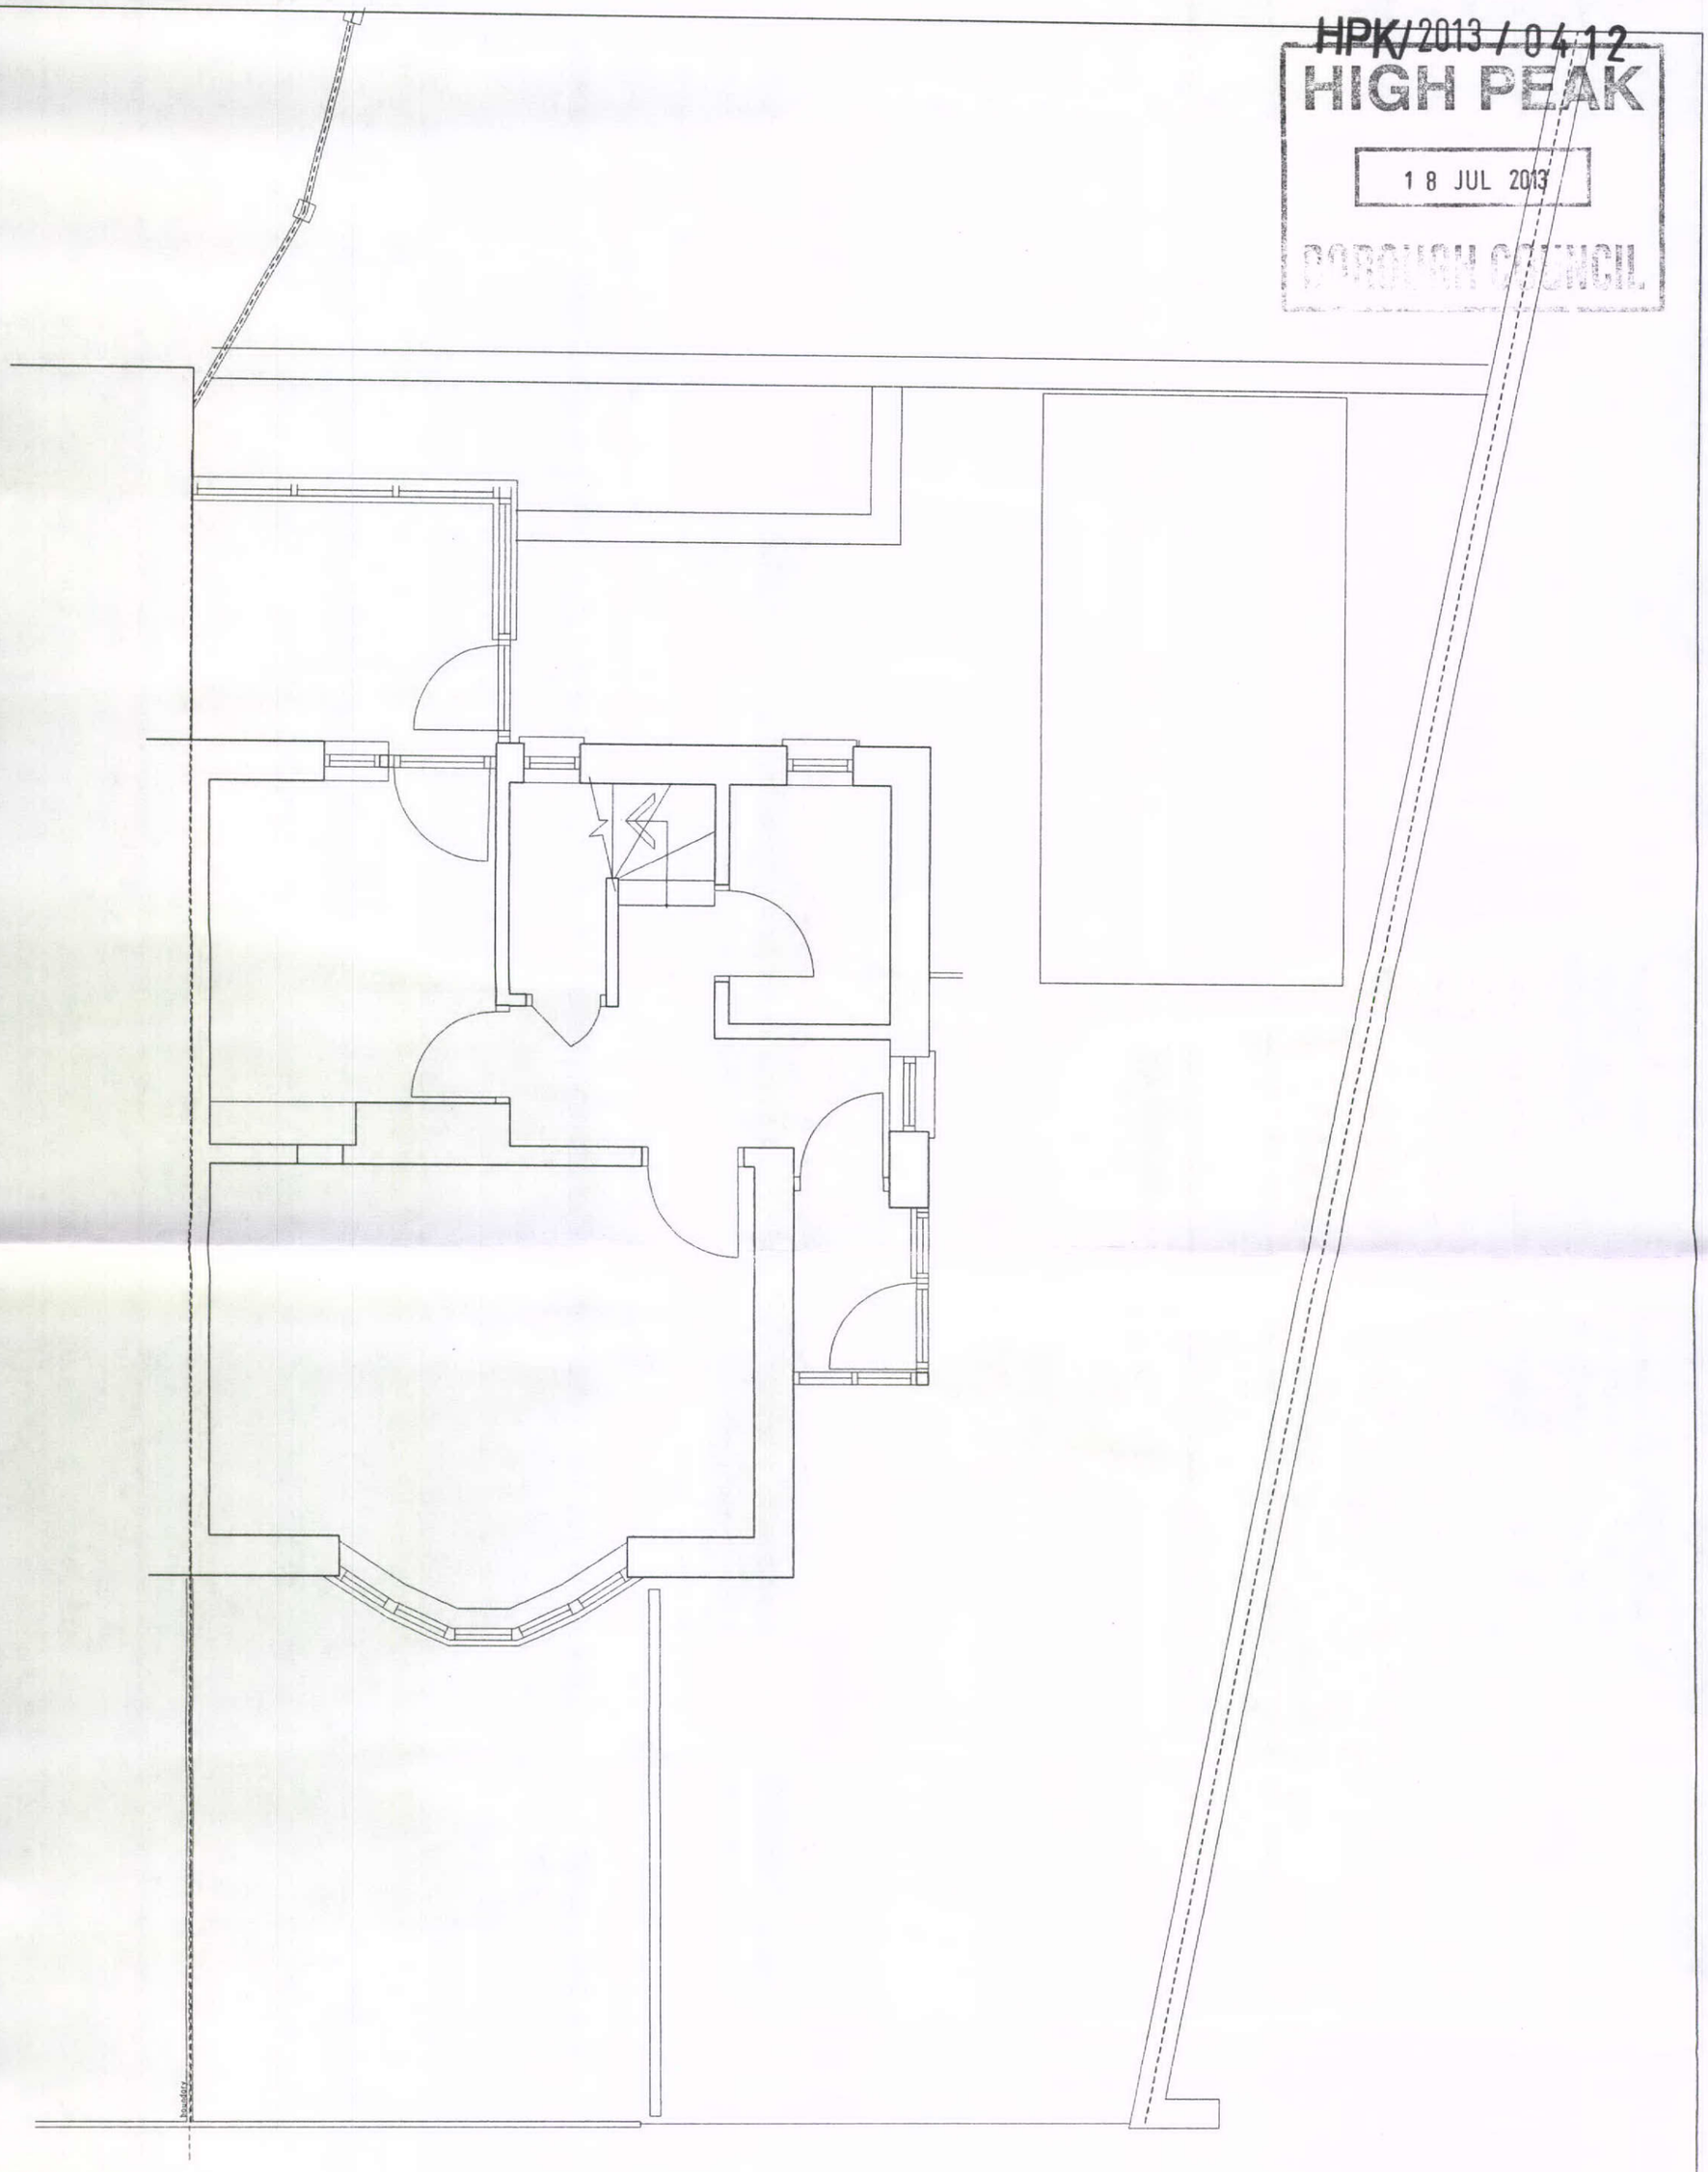

SIMON COLEY B.A.(HONS) Dip Arch RIBA.

ARCHITECT

2, Water's Edge Lane,
Chapel-en-le-Frith,
High Peak,
Derbyshire.
SK23 0LP
Tel No. 01298 815835
Fax No. 01298 815219
e Mail: Ceasark@AOL.COM

SITE	1, The Cresent, Chapel-en-le-Frith
TITLE	Ground Floor Plan Existing
SCALE	1:50
DATE	MAR 2013
BY:	SNC
DRAWING NO.	158 TP02

REV	NOTES	DATE

0 1.0 1.5 2.0m
Scale