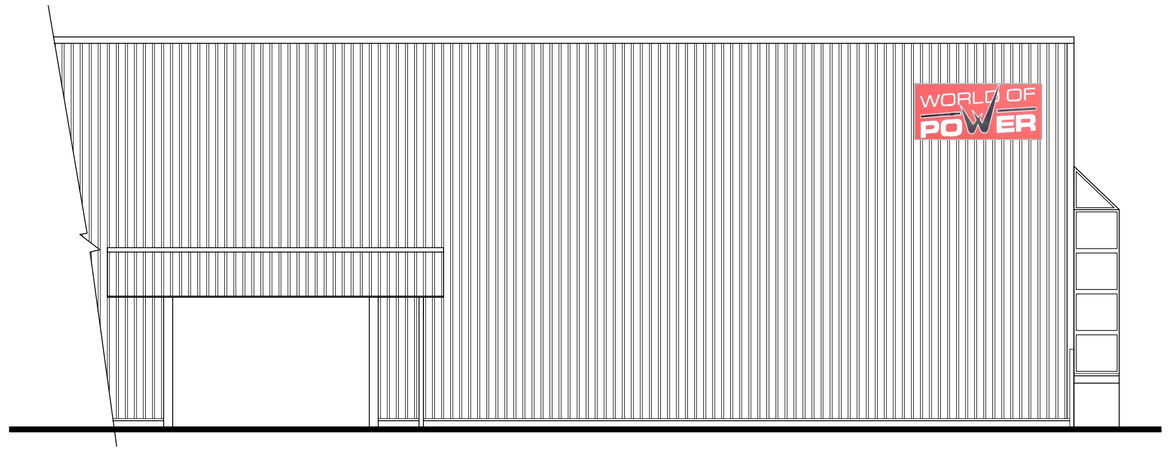
Scale 1:50 (2cm = 1 metre) | Scale 1:100 (1cm = 1 metre) | Scale 1:200 (1cm = 2 metres) | Scale 1:500 (1cm = 5 metres) | DRAWING SIZE A1

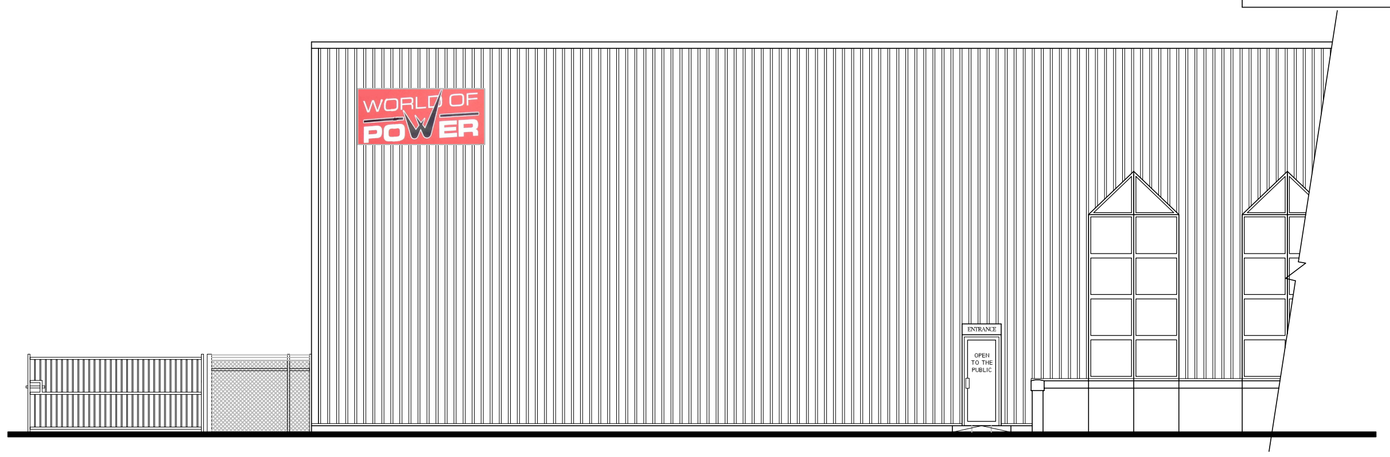
NOTES :

ALL DIMENSIONS TO BE CHECKED ON SITE. ONLY FIGURED DIMENSIONS TO BE USED. ANY DISCREPANCIES TO BE RAISED WITH SIDEY DESIGN BEFORE WORK COMMENCES


THIS DRAWING IS TO BE READ IN CONJUNCTION WITH STRUCTURAL ENGINEERS INFORMATION AND CALCULATIONS





Existing Part Side (Northwest) Elevation Scale 1:100



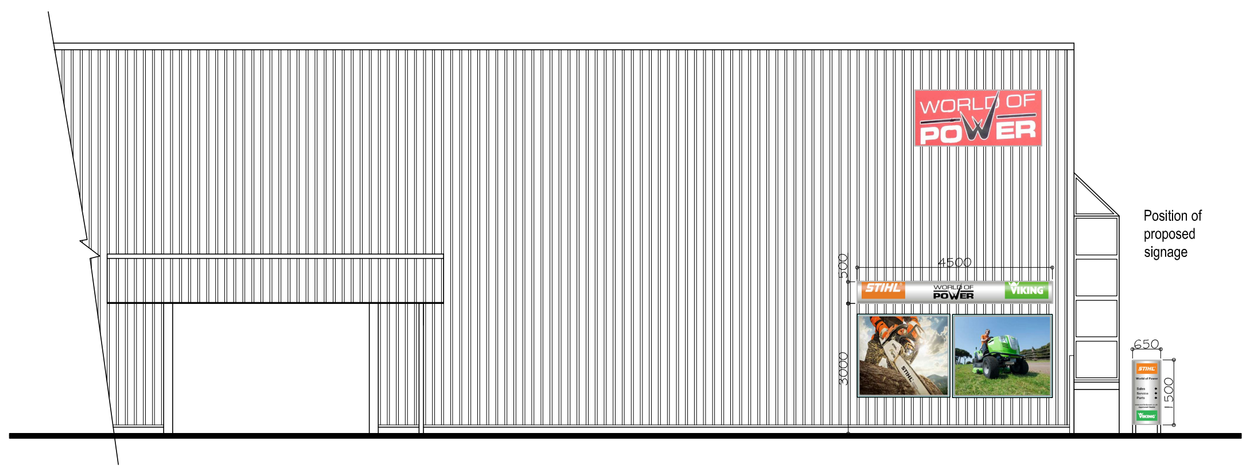

Existing Part Front (Southwest) Elevation



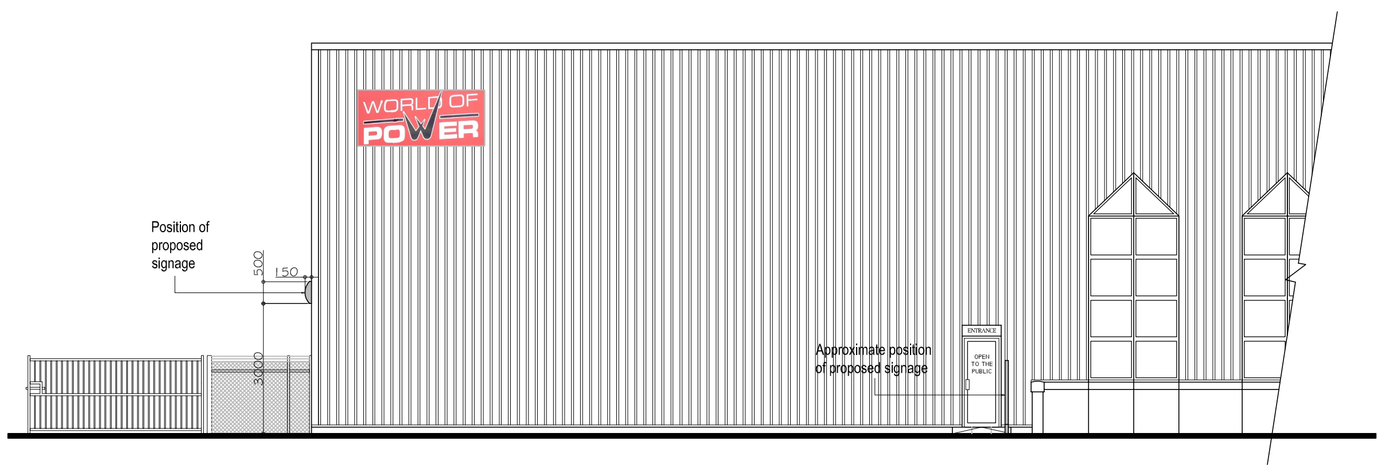

Existing Part Side (Northwest) Elevation Scale 1:100



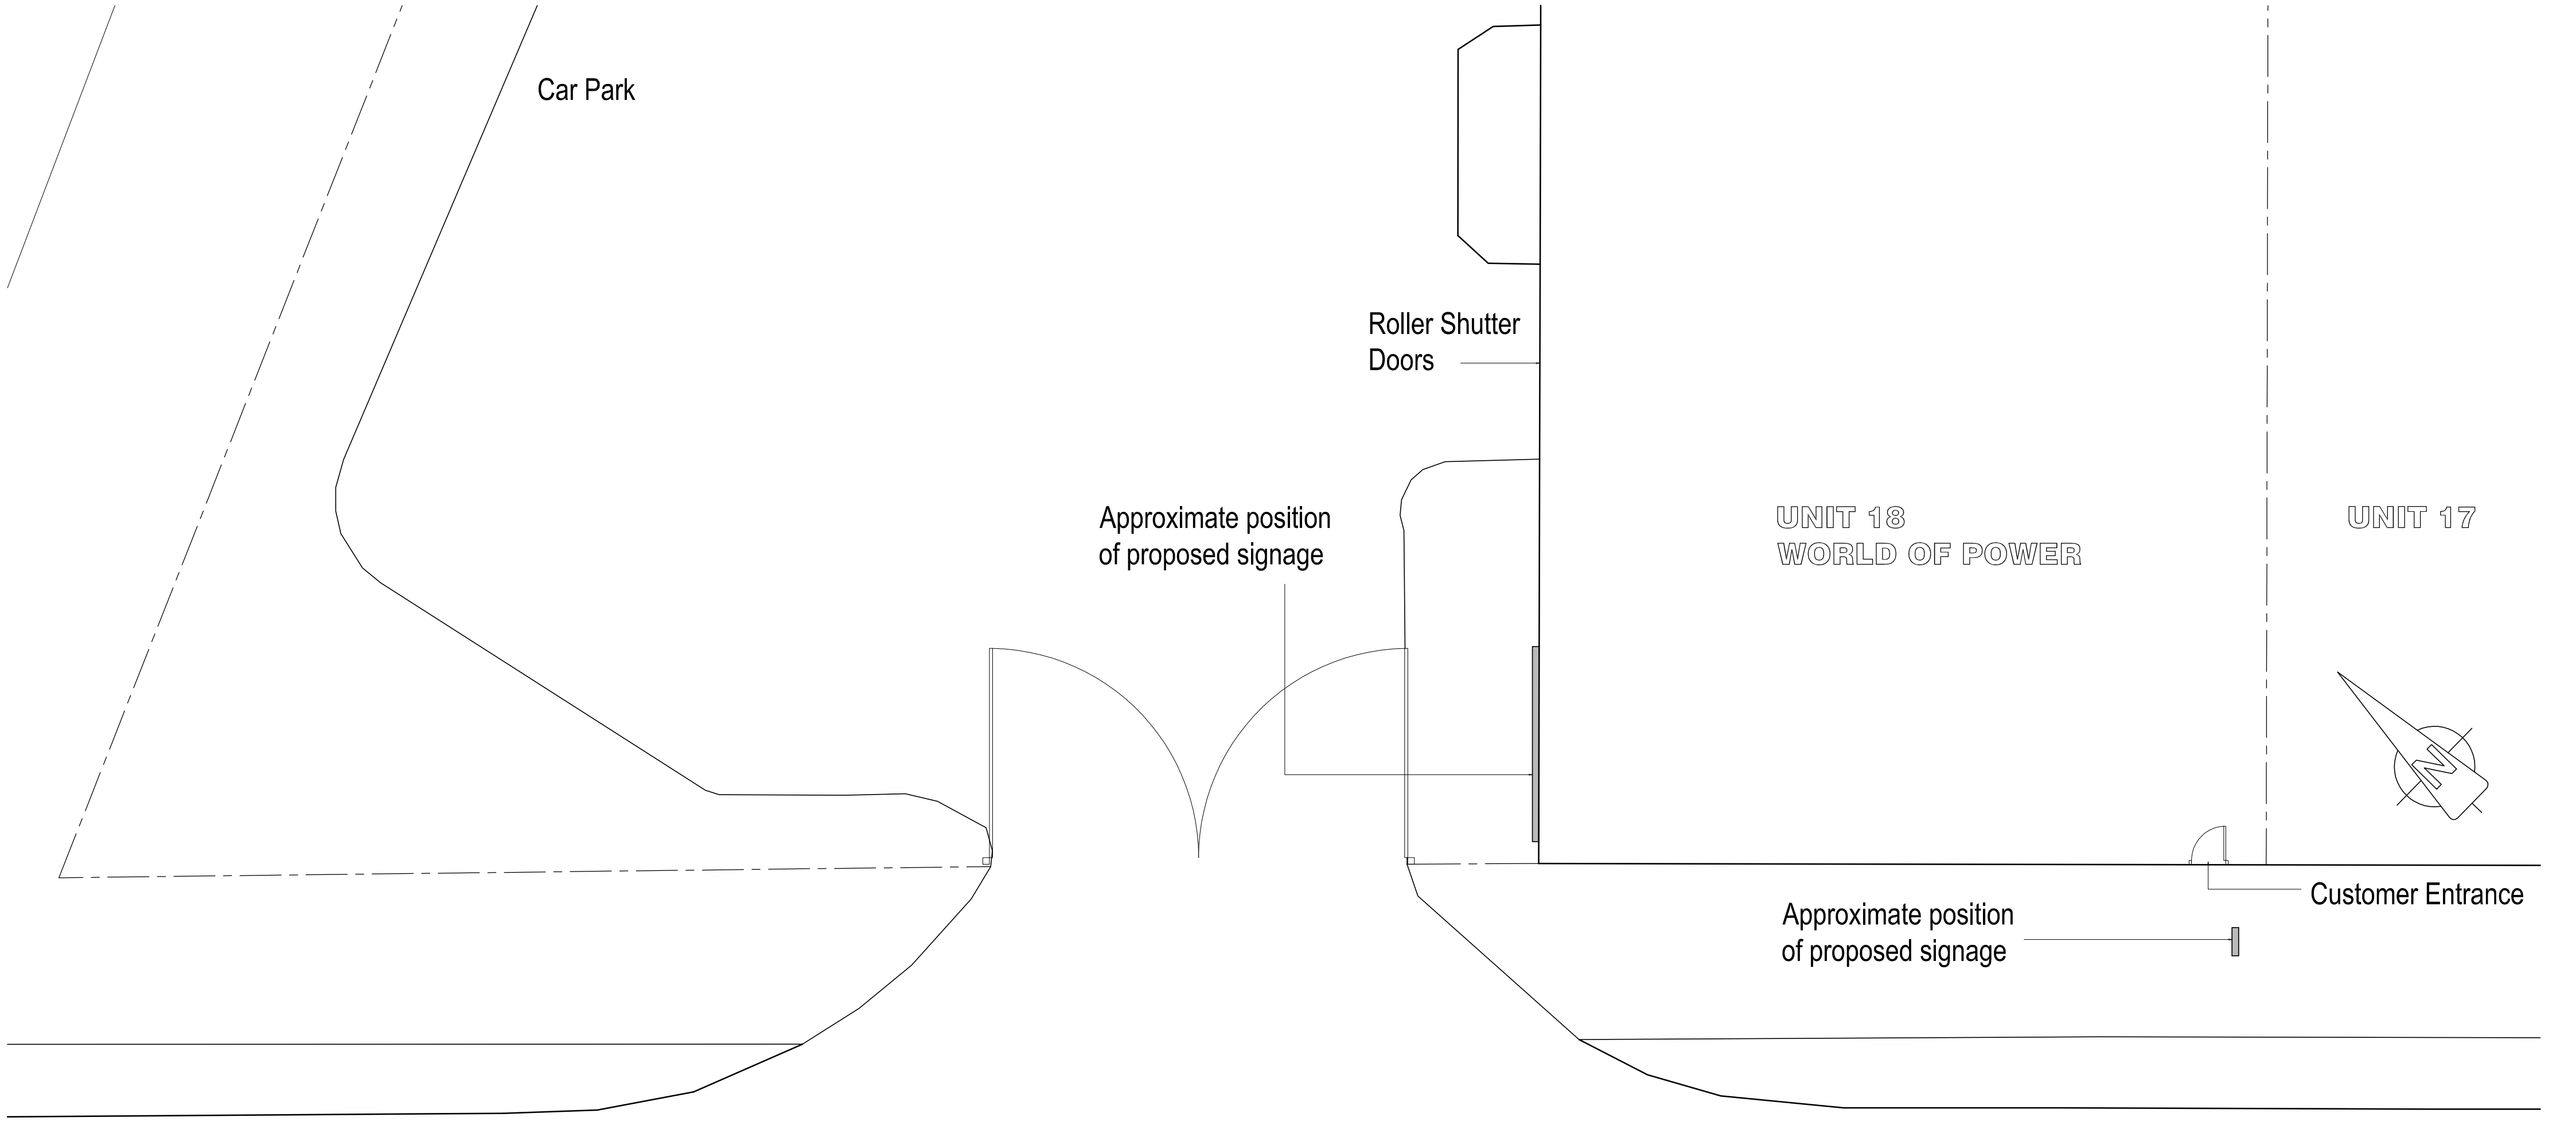
Existing Part Front (Southwest) Elevation




Proposed Part Site Plan Scale 1:100

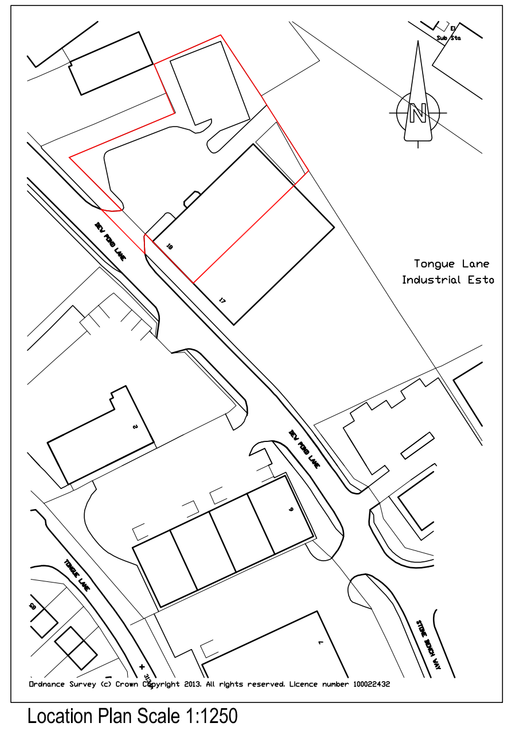


Location Plan Scale 1:1250




Proposed West Corner




Proposed Southwest Elevation

REV A: Dimensions added & additional Location Plan area. PW 19.07.13.

Sidey Design © ARCHITECTURE
10 MARKET SQUARE, HIGHAM FERRERS, NN10 8BT
TEL: 01933 317967 FAX: 01933 311161
EMAIL: enquiries@sideydesign.co.uk
WEBSITE: www.sideydesign.co.uk

Drawing Status
PLANNING

Client
Creation Signs

Title
Replacement Signage at
World of Power, Unit 18, Dew Pond Lane,
Tongue Lane Ind. Est. Buxton, Derbyshire, SK17 7LF

Drawing
Existing & Proposed Elevations
Site & Location Plans

| Date | Drawn | Checked | Scale | Drawing No. | Rev. |
|---|---|---|---|---|---|
| July '13 | PW | JMS | As Stated | 13-089-01 | A |