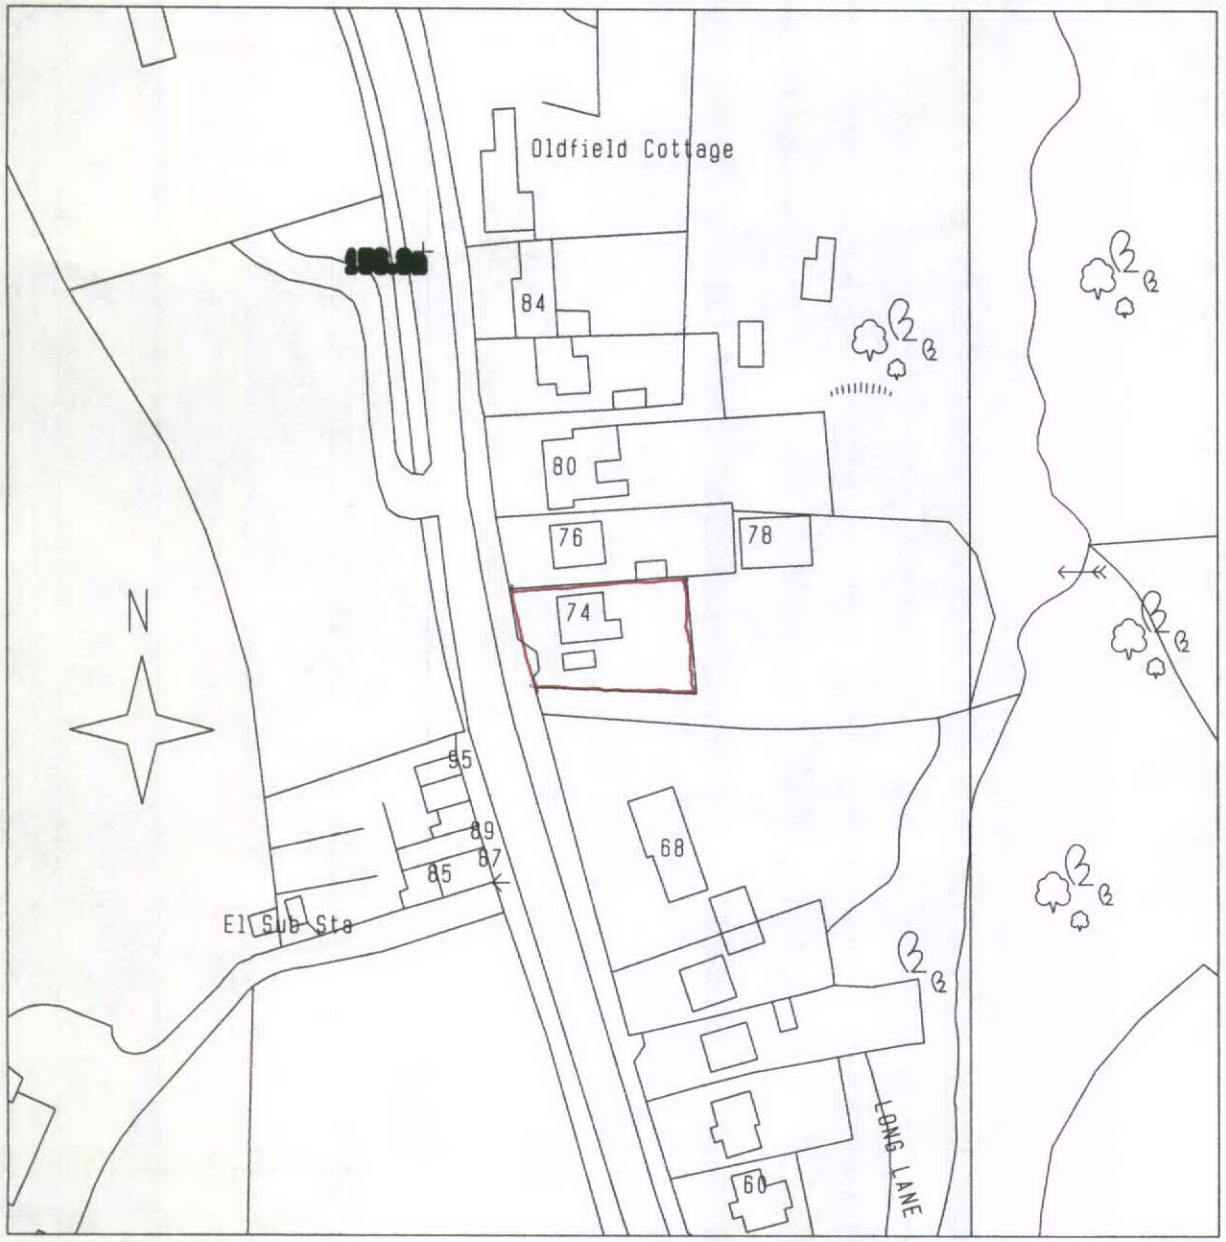


HPK/2013/0393
HIGH PEAK
23 JUL 2013
BOROUGH COUNCIL

PLANMART

Client:

Mr. K. Buchanan,
30 Beechfield Road, Davenport, Stockport. SK3 8SF

Project:

Proposed detached dwelling to replace existing dwelling which is to be demolished at 74 Long Lane, Charlesworth, Glossop.

Title:

Location Plan

Scale: 1:1250 A4 sheet.

Drawn: MH	Date: Oct 2012
Project no.: 2471	Drawing no.: 2471-1

PLANMART LIMITED
53A High St. West, Glossop,
Derbyshire. SK13 8AZ.
Tel: 01457 863153 E mail: planmart@btconnect.com