



FRONT ELEVATION


SIDE ELEVATION

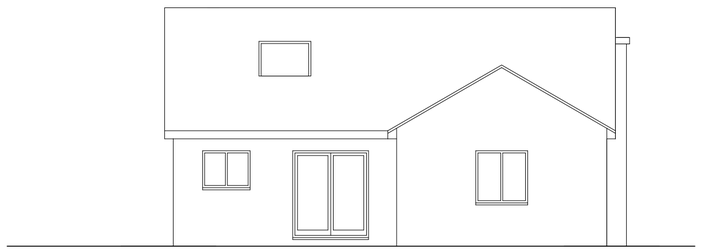


REAR ELEVATION

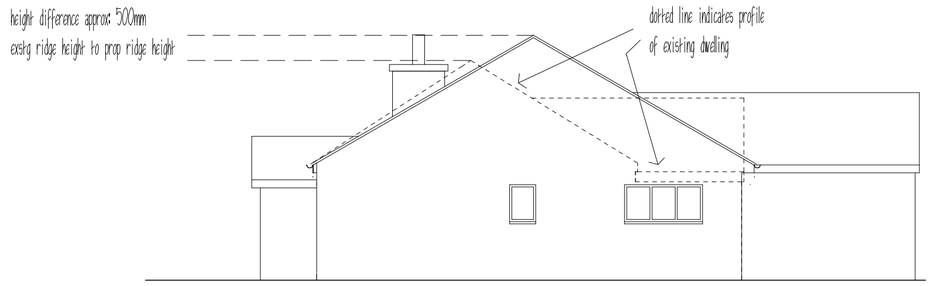

SIDE ELEVATION

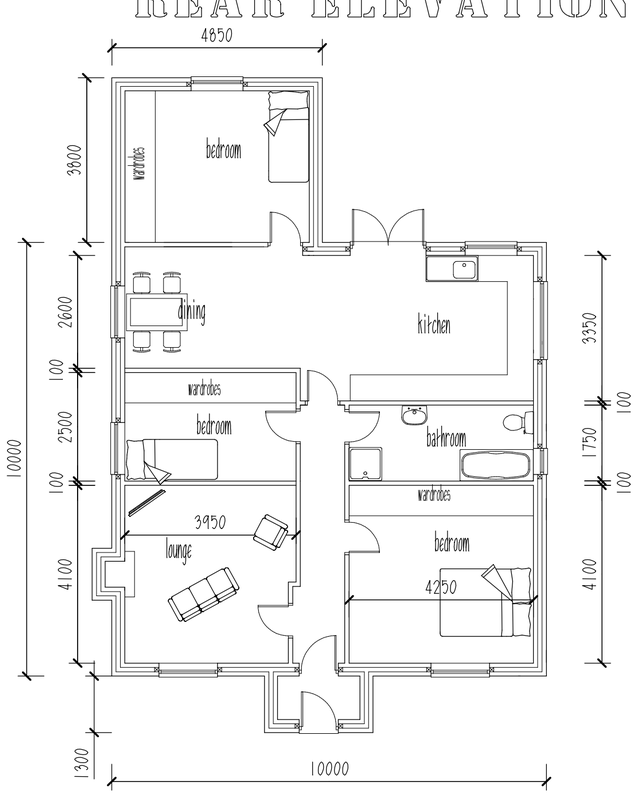

FLOOR PLAN

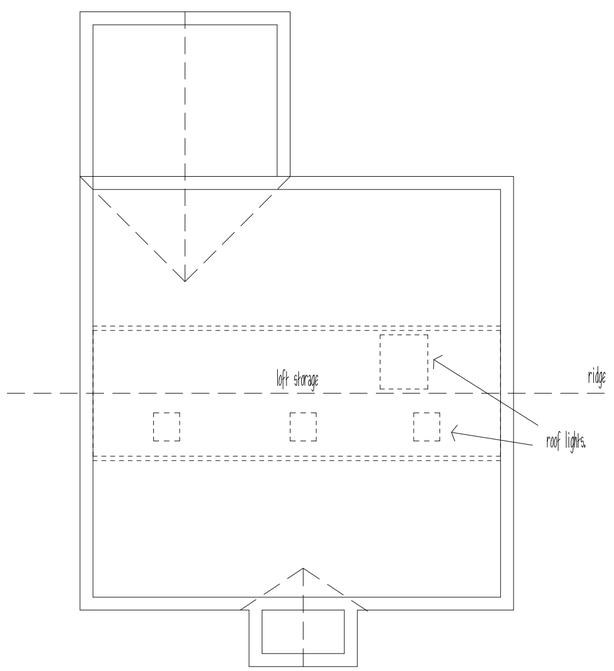

ROOF PLAN

REVISIONS:
C. Porch reduced. 5.2.13.
D. Scheme revised 17.6.2013
E. SCHEME REVISED. 27.6.13.

THIS DRAWING IS NOT TO BE COPIED
OR REPRODUCED
WITHOUT THE PRIOR WRITTEN
CONSENT OF PLANMART LTD.

PLANMART

Client:

Mr. K. Buchanan,
30 Beechfield Road, Davenport, Stockport. SK3 8SF

Project:

Proposed detached dwelling to replace existing dwelling which is to be demolished at 74 Long Lane, Charlesworth, Glossop.

Title:

Proposed plans and elevations.

Scale: 1:100 A2 sheet.

Drawn:	Date:
MH	June 2013
Project no.: 2471	Drawing no.: 2471-6E

PLANMART LIMITED
53A High St. West, Glossop,
Derbyshire SK13 8AZ.
Tel: 01457 863153 E mail: planmart@btconnect.com