


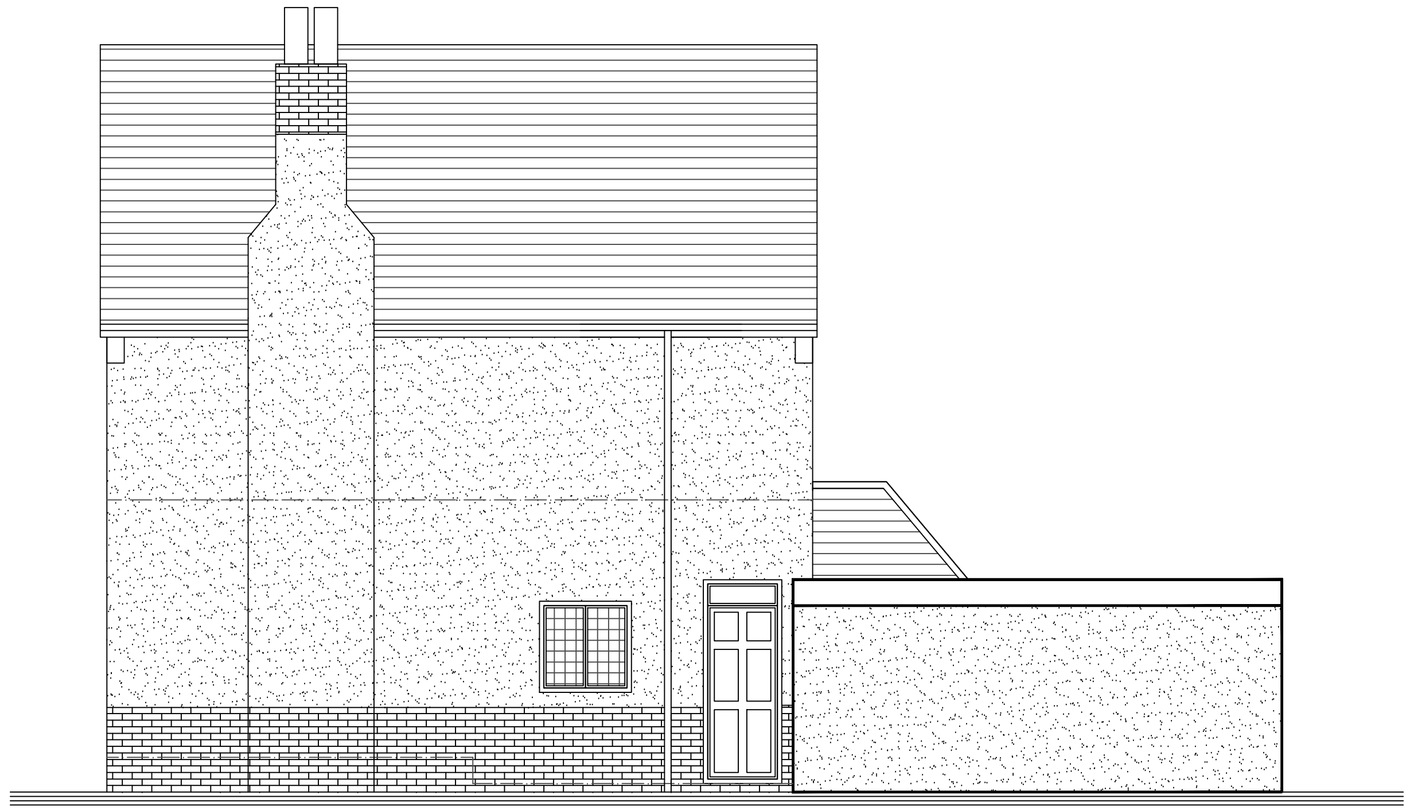







SIDE AND REAR ELEVATIONS AS EXISTING 1:50

86 MANCHESTER ROAD, CHAPEL
SURVEY DRAWINGS AS EXISTING 1:50

REVISIONS:
SURVEY 02
CHAPEL EN LE FRITH
86 MANCHESTER ROAD,
SCALE: 1:50
DATE: JUNE'13 | DRAWN: AJS | CHECKED: AJS

©THIS DRAWING AND THE BUILDING WORKS DEPICTED ARE THE COPYRIGHT OF AJS ARCHITECTURE AND MAY NOT BE REPRODUCED OR AMENDED EXCEPT BY WRITTEN PERMISSION. NO LIABILITY WILL BE ACCEPTED FOR AMENDMENTS MADE BY OTHER PERSONS.
DO NOT SCALE THIS DRAWING, USE FIGURED DIMENSIONS ONLY, IF IN DOUBT ASK.

A.J.S ARCHITECTURE
32 carr road.
buxton.
derbyshire.
sk17 6wf.
h: 01298 26062
m: 07794 400237

DRAWING No: SURVEY 02

B REGS COMPLIANT