
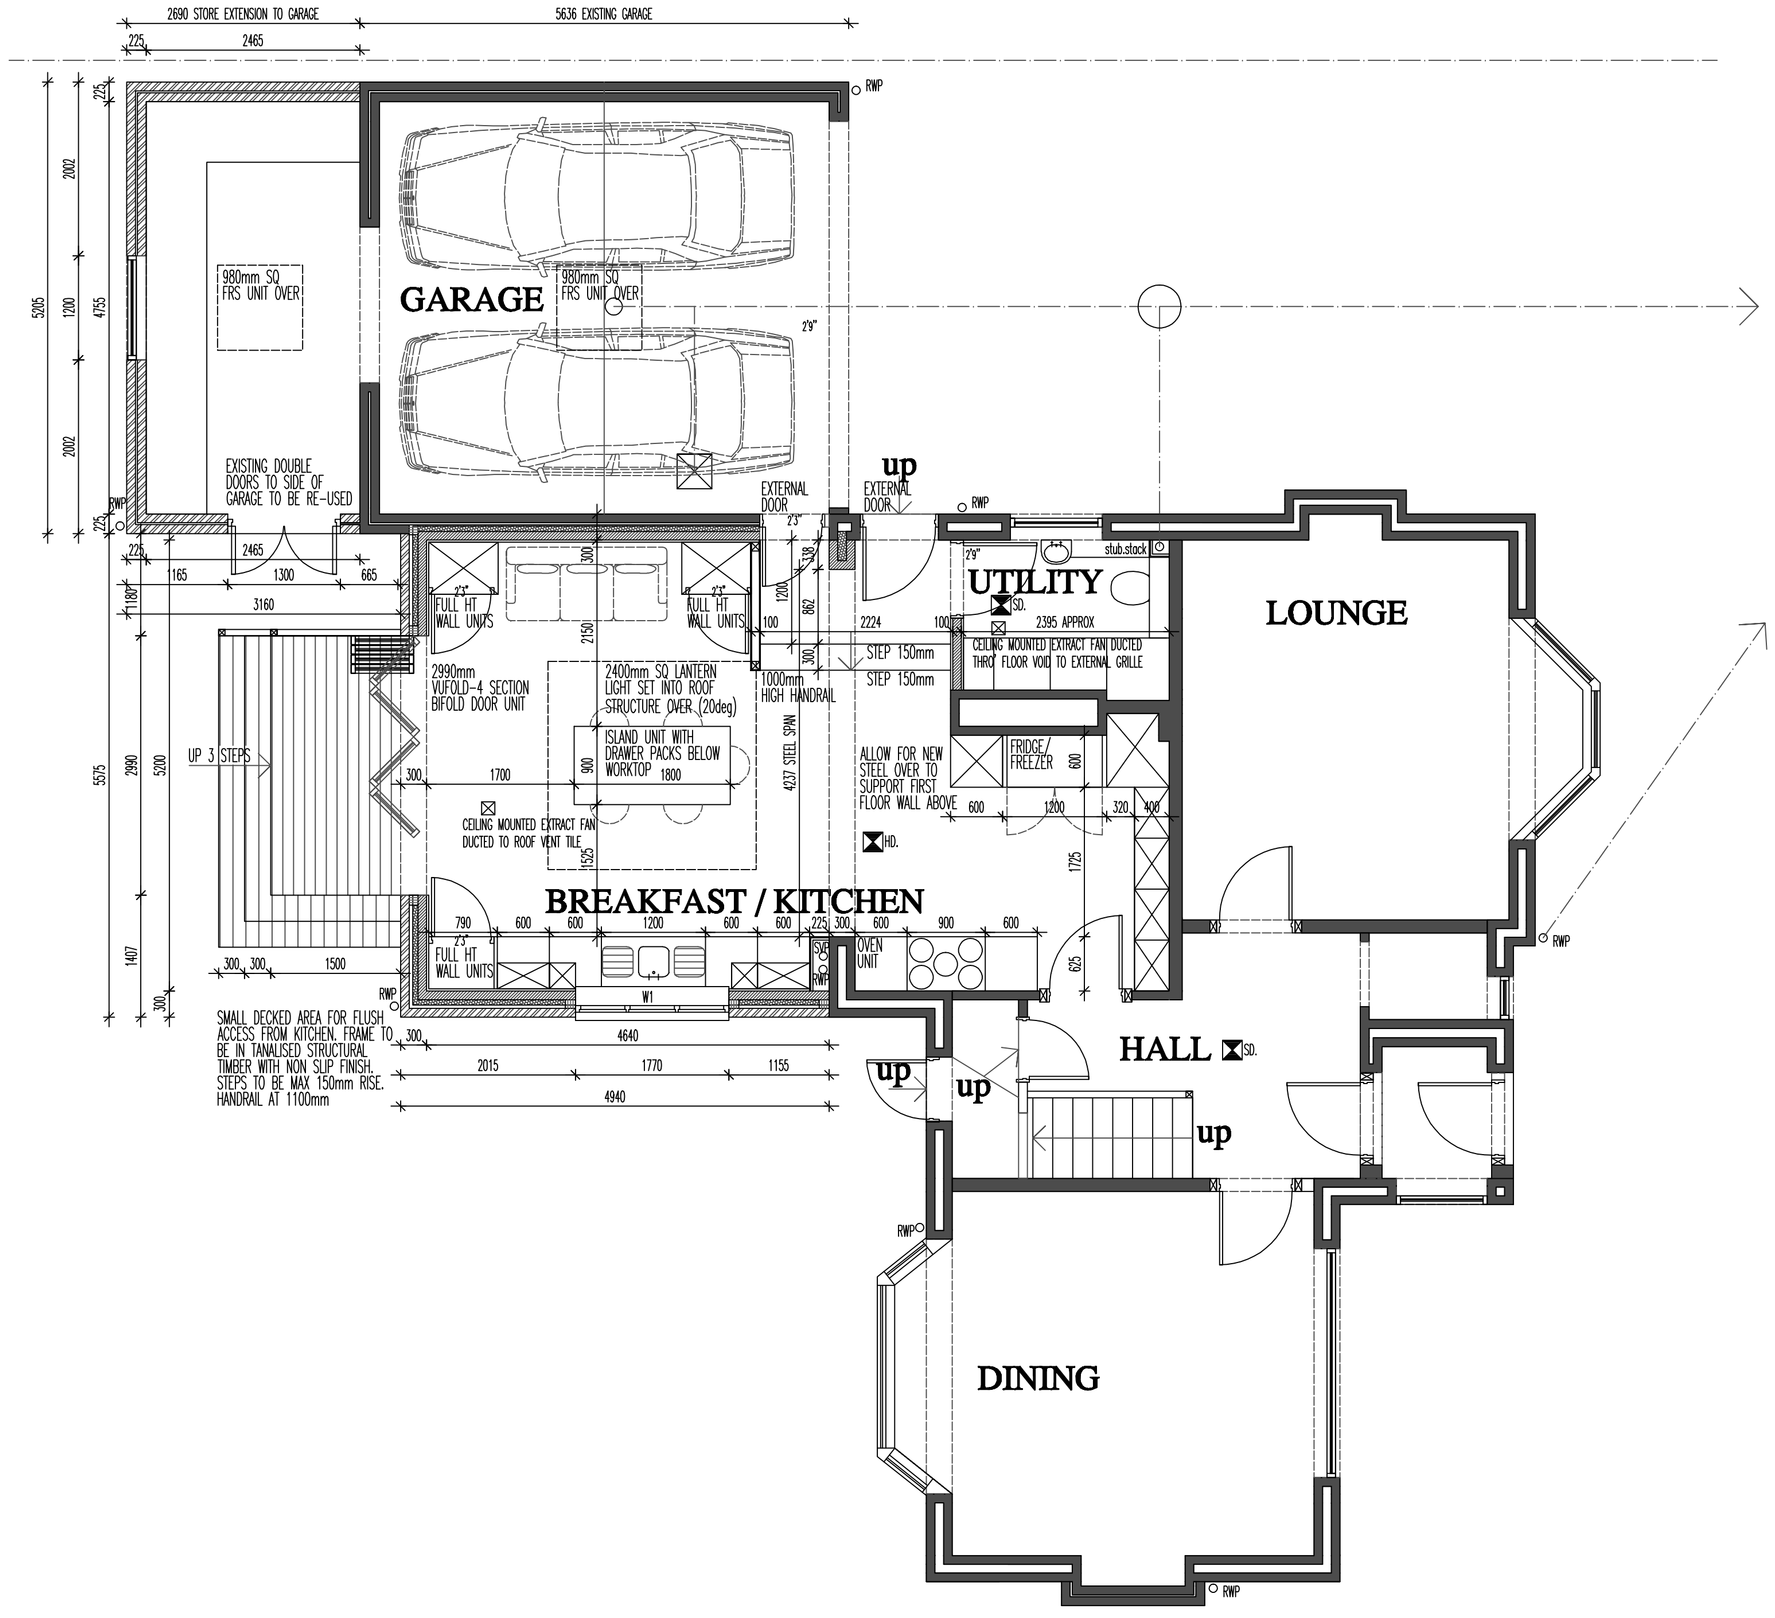


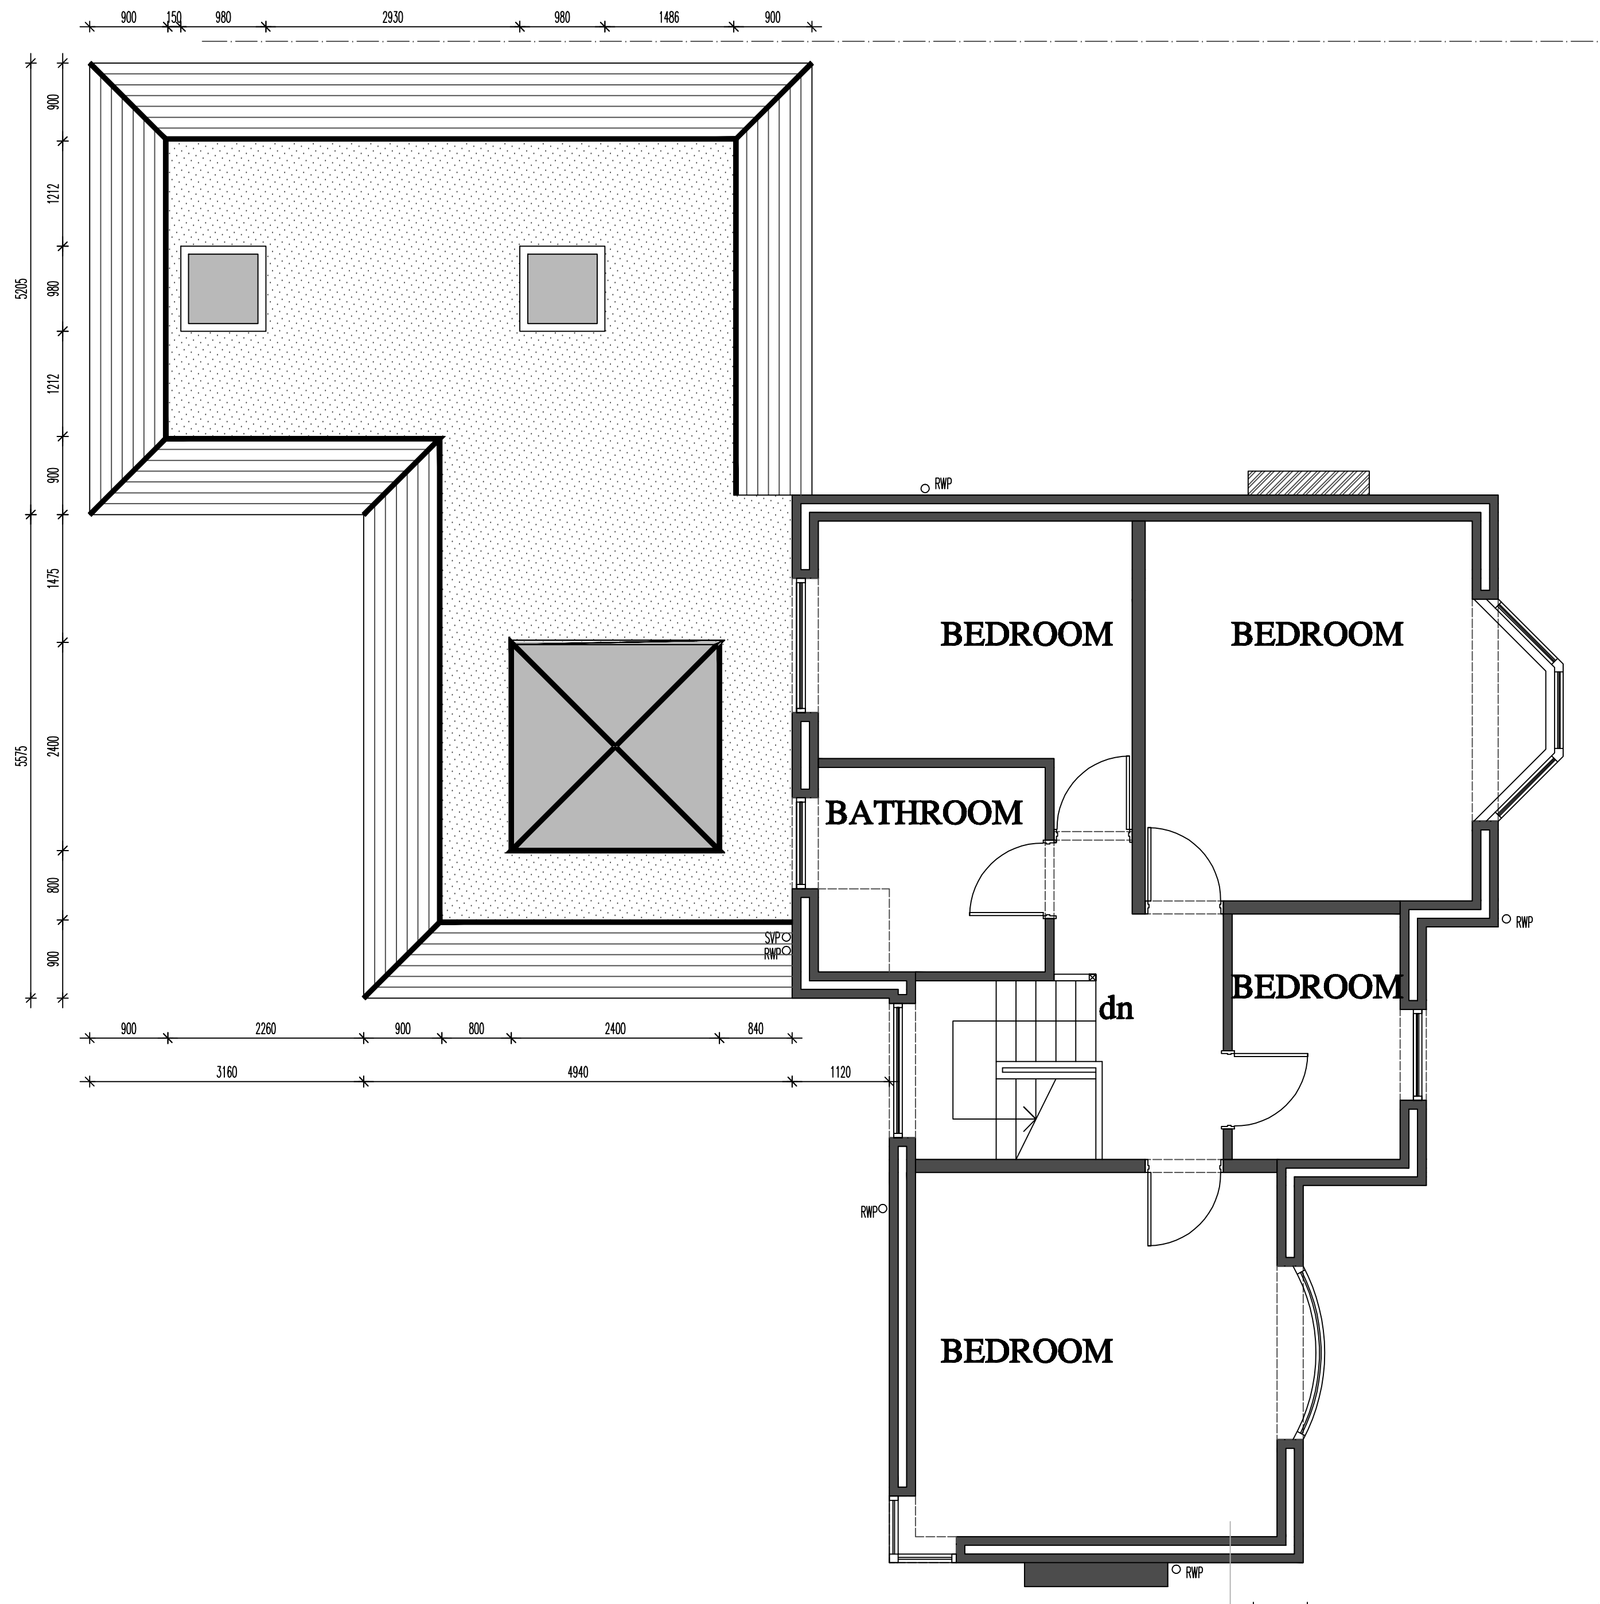

GROUND AND FIRST FLOOR PLANS 1:50
86 MANCHESTER ROAD, CHAPEL
PROPOSED DRAWINGS RELATING TO REAR EXTENSION & ROOF AREA

REVISIONS:
PROPOSED 01
CHAPEL EN LE FRITH
86 MANCHESTER ROAD,
SCALE: 1:50
DATE: JUNE'13 | DRAWN: AJS | CHECKED: AJS

©THIS DRAWING AND THE BUILDING WORKS DEPICTED ARE THE COPYRIGHT OF AJS ARCHITECTURE AND MAY NOT BE REPRODUCED OR AMENDED EXCEPT BY WRITTEN PERMISSION. NO LIABILITY WILL BE ACCEPTED FOR AMENDMENTS MADE BY OTHER PERSONS.
DO NOT SCALE THIS DRAWING, USE FIGURED DIMENSIONS ONLY, IF IN DOUBT ASK.

A.J.S ARCHITECTURE
32 carr road.
buxton.
derbyshire.
sk17 6wf.
h: 01298 26062
m: 07794 400237

DRAWING No: PROPOSED 01

B REGS COMPLIANT