NOTES


The designs and details on this drawing are copyright and must not be reproduced without the written permission of the designer.

Contractors are to check all sizes and dimensions before setting out any site or shopwork. Any errors or discrepencies to be reported to the delsgner.

Do not scale off this drawing.

REVISIONS DATE

Rev A. Front elevation "C" extended. Rear elevations A&B altered. Plans revised to show removal of tree to front elevation. 22.07.13

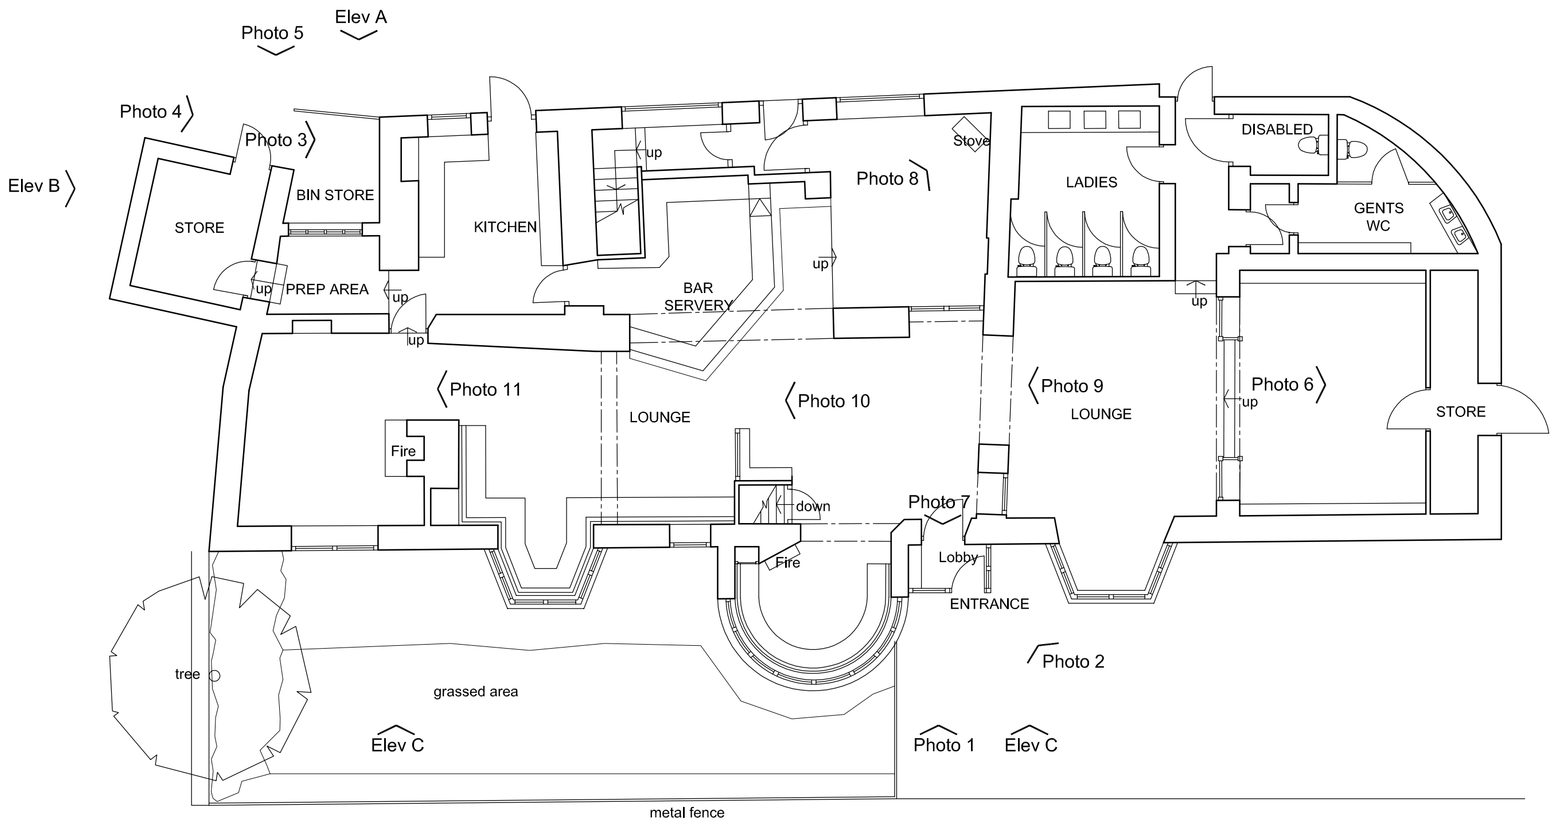


EXISTING GROUND FLOOR PLAN
Scale 1:100




EXISTING FRONT ELEVATION "C"
Scale 1:100


PROPOSED FRONT ELEVATION "C"
Scale 1:100

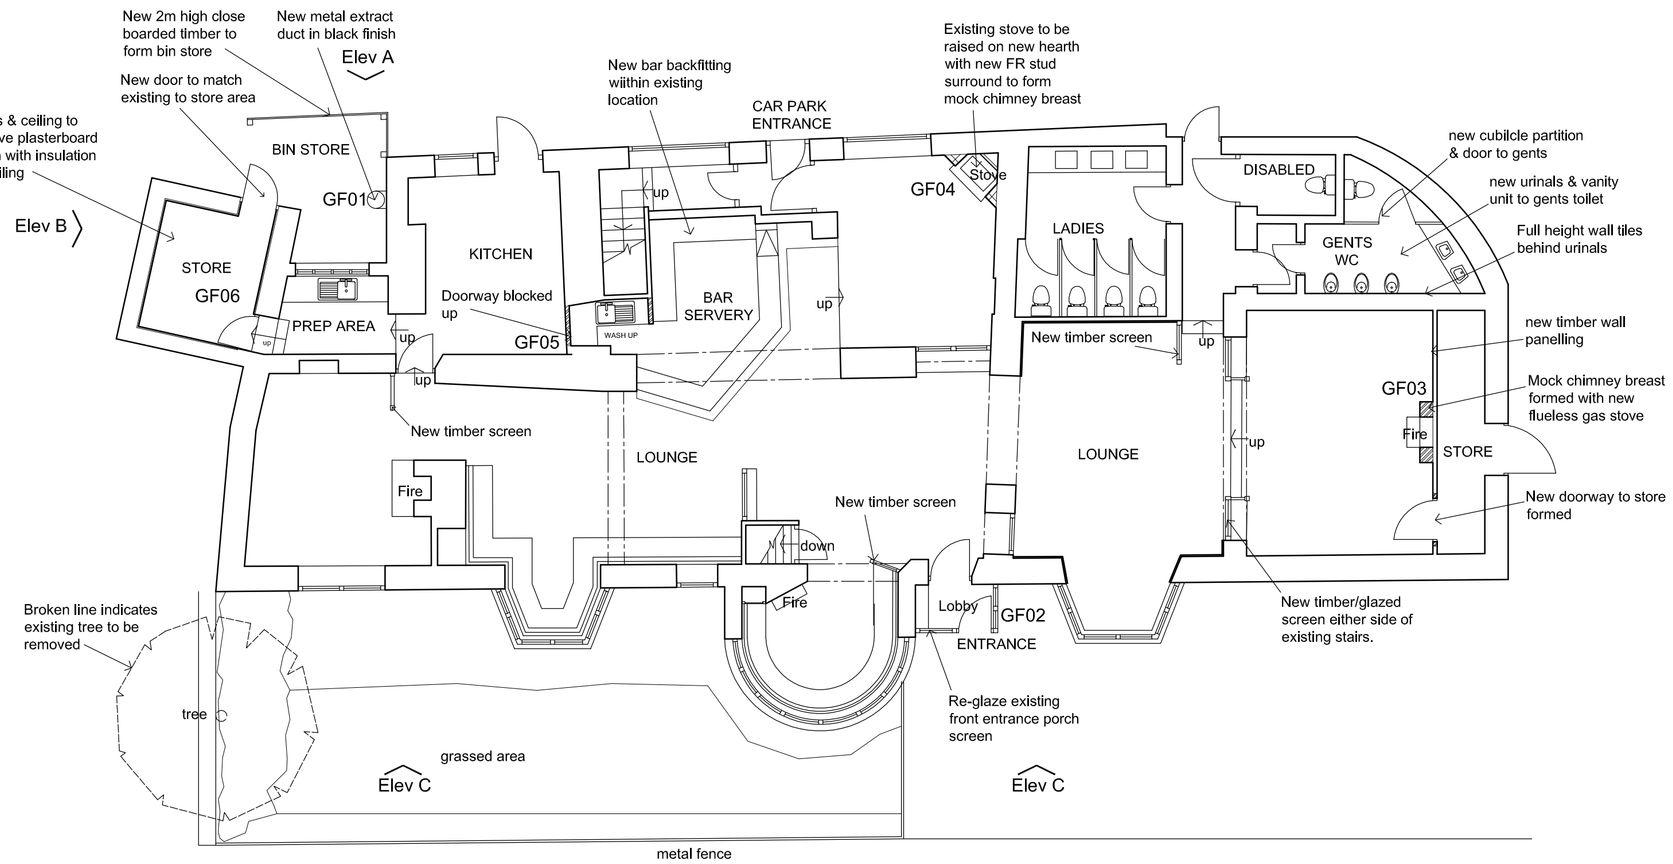


PROPOSED GROUND FLOOR PLAN
Scale 1:100

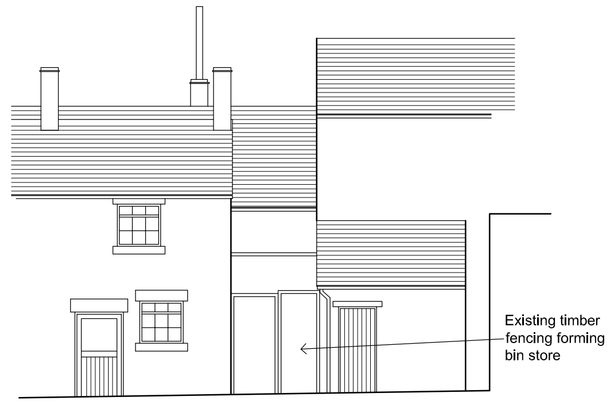


EXISTING REAR (PART) ELEVATION "A"
Scale 1:100

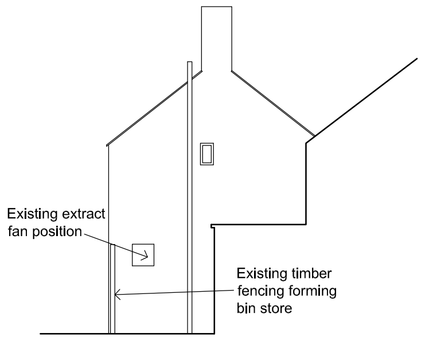

EXISTING SIDE (PART) ELEVATION "B"
Scale 1:100

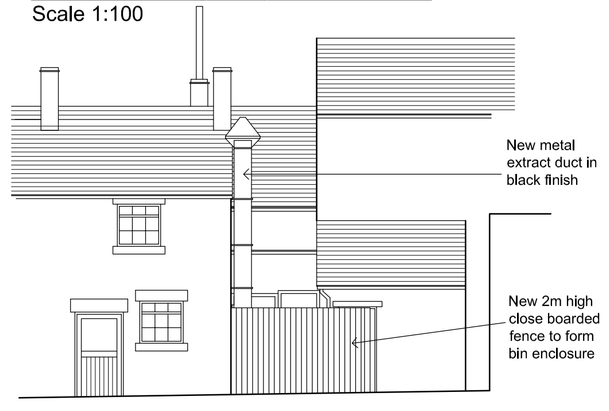

PROPOSED REAR (PART) ELEVATION "A"
Scale 1:100

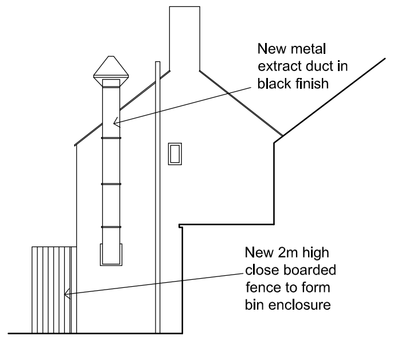

PROPOSED SIDE (PART) ELEVATION "B"
Scale 1:100

DRAWING DESCRIPTION
EXISTING & PROPOSED PLANS & ELEVATIONS

JOB TITLE
CHESHIRE CHEESE
37/39 HIGH STREET
BUXTON

CLIENT
EVERARDS BREWERY LTD.

DRAWN BY MB
SCALE 1:100 @ A1
DATE JUNE 2013
DRAWING NO. 1542 / 04
REVISION A
CHECKED

John Dixon & Associates Ltd,
618 Oldham Road,
Failsworth,
Manchester,
M35 9JQ.

TEL : 0161 682 0964
FAX : 0161 683 4106
E-MAIL : info@johndixon.co.uk

jda architecture interior design project management