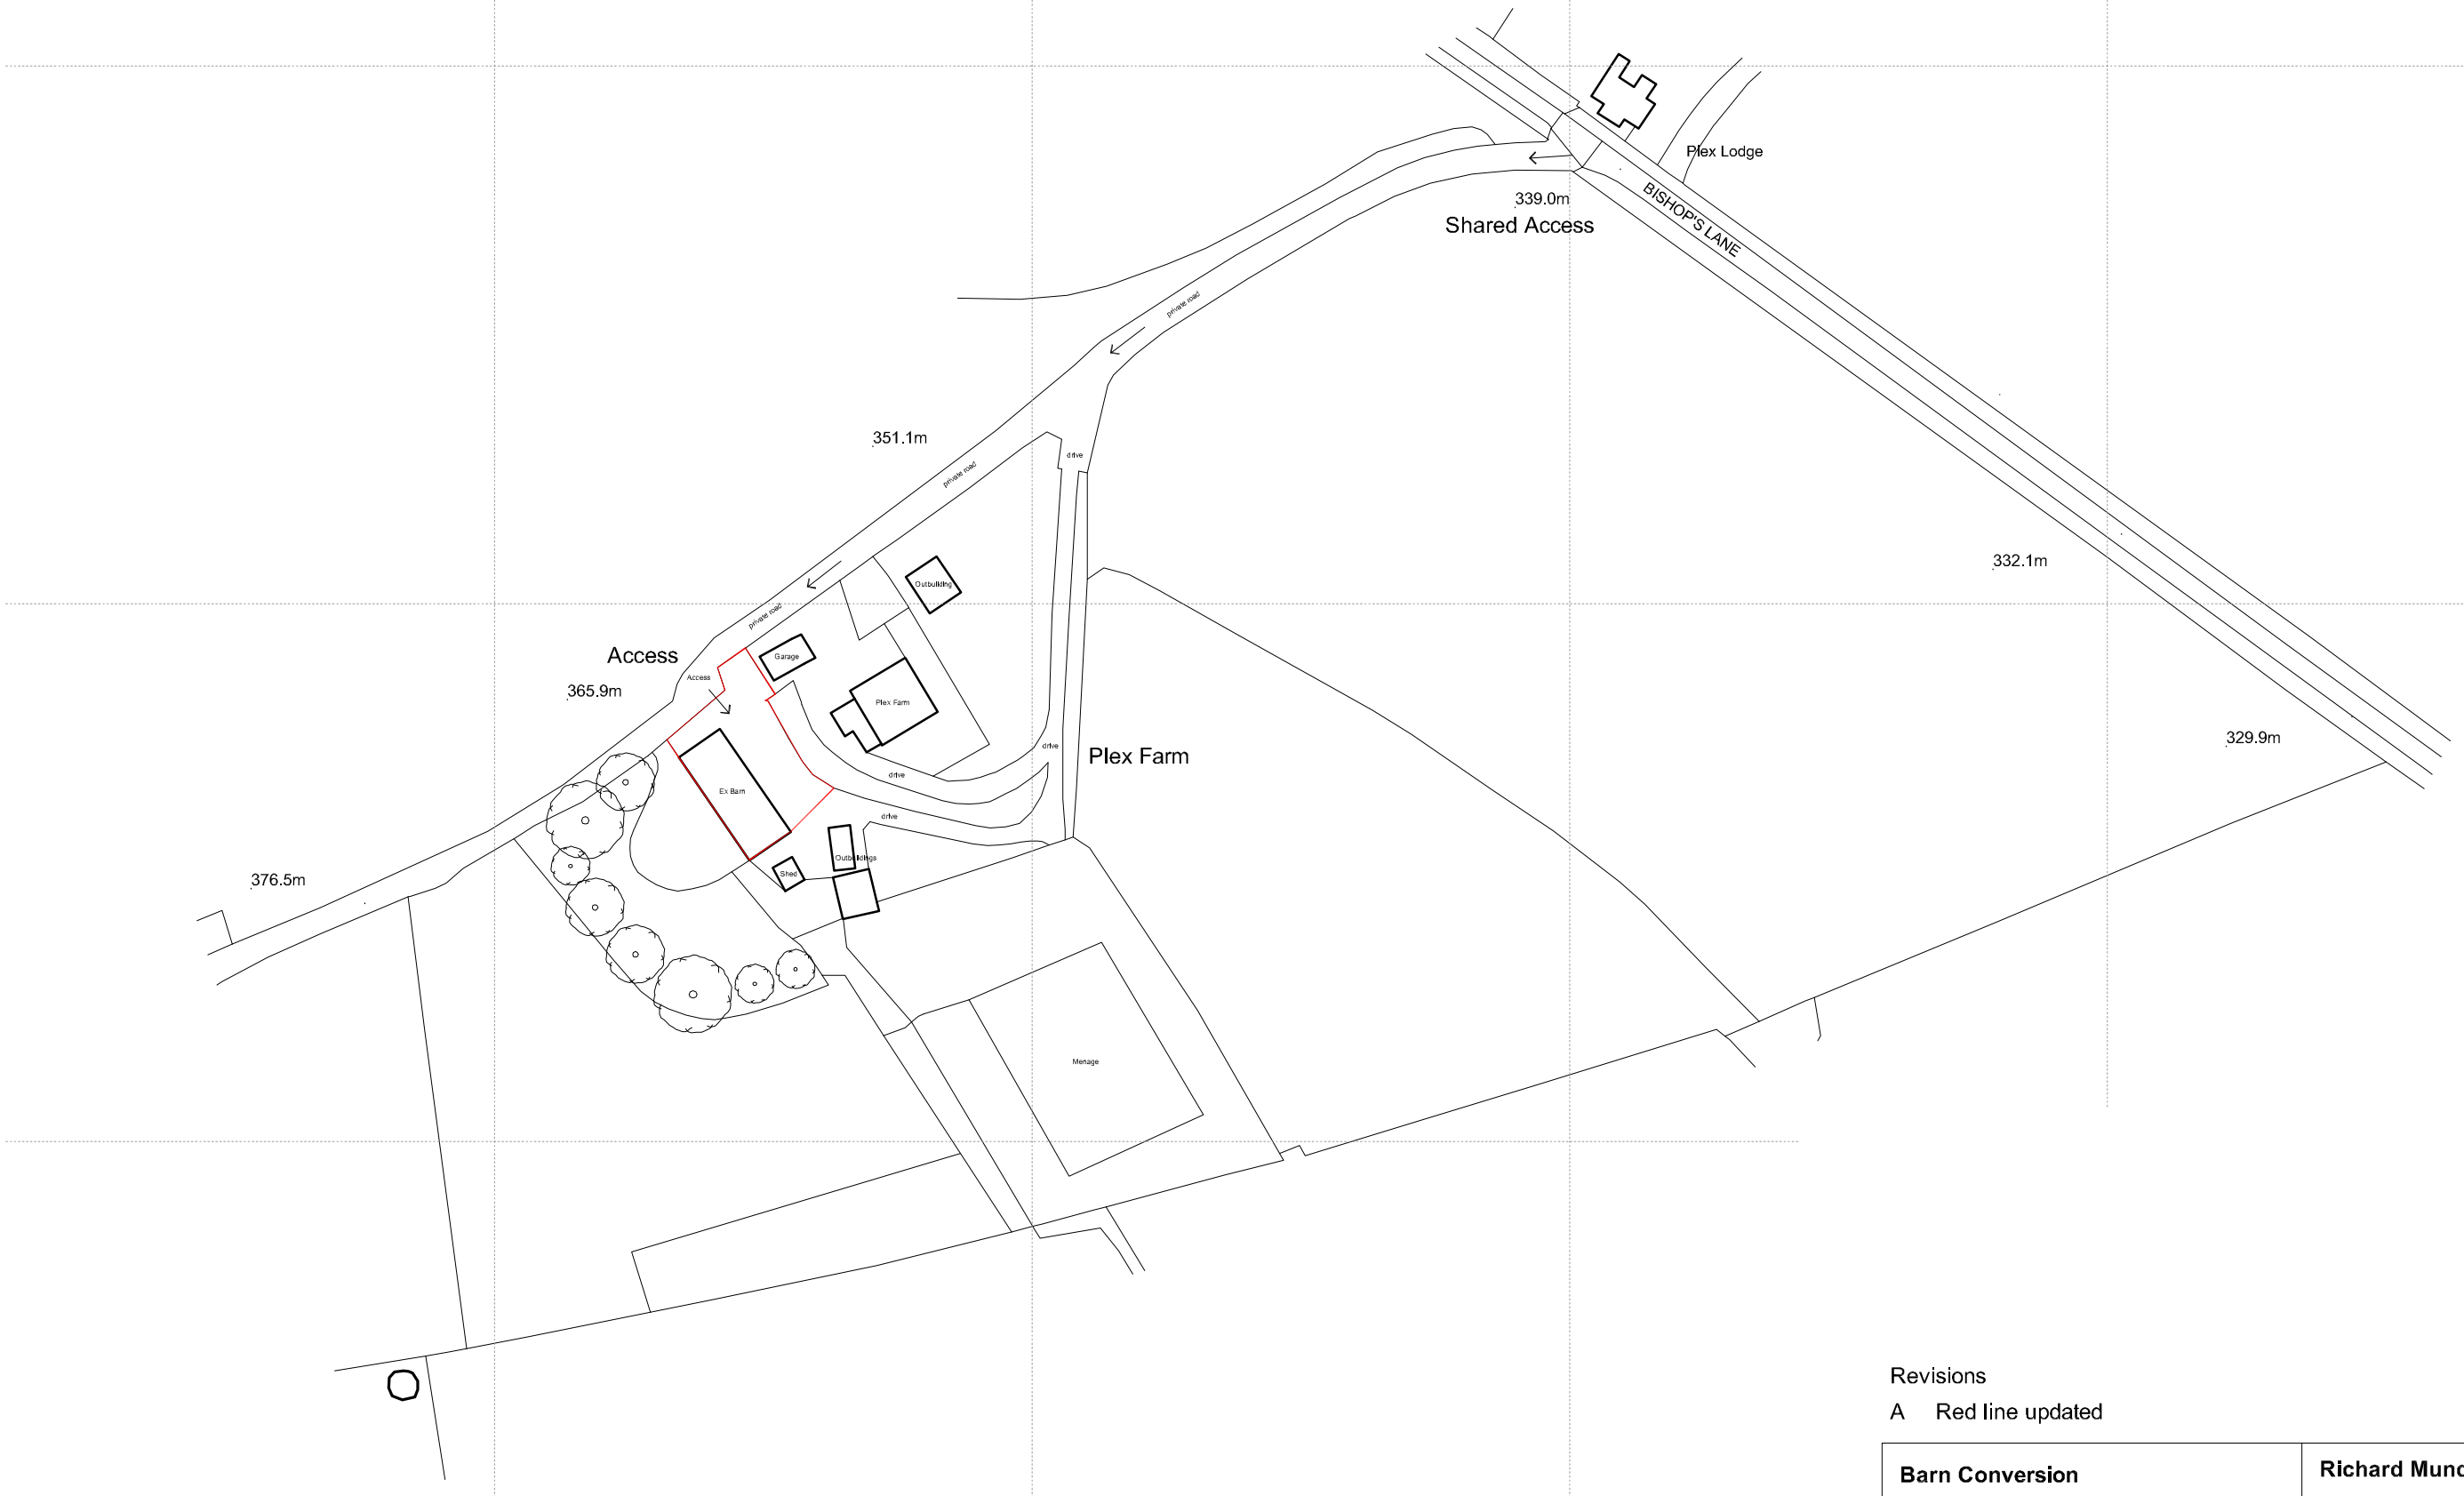


Revisions

A Red line updated 18-07-13

Barn Conversion Plex Farm, Buxton Mr & Mrs O Longden & Miss J Millican & Mr J Race **Location Plan** -		**Richard Mundy Building Design Ltd.** Travel House, Buxton Road, Bakewell, DE45 1BZ **Tel & Fax:** 01629 815053 **e-mail:** info@rm-bd.co.uk	
Date: June 2013	**Scale:** 1.500	**Ref:** JM	**Dwg No.** 1576-1250 A

© COPYRIGHT EXISTS ON THE DESIGNS AND INFORMATION SHOWN ON THIS DRAWING
The Contractor must verify all dimensions on site before making shop drawings or commencing work of any kind. No dimensions to be scaled from this drawing. Architect to be notified of any discrepancies in dimensions immediately.