
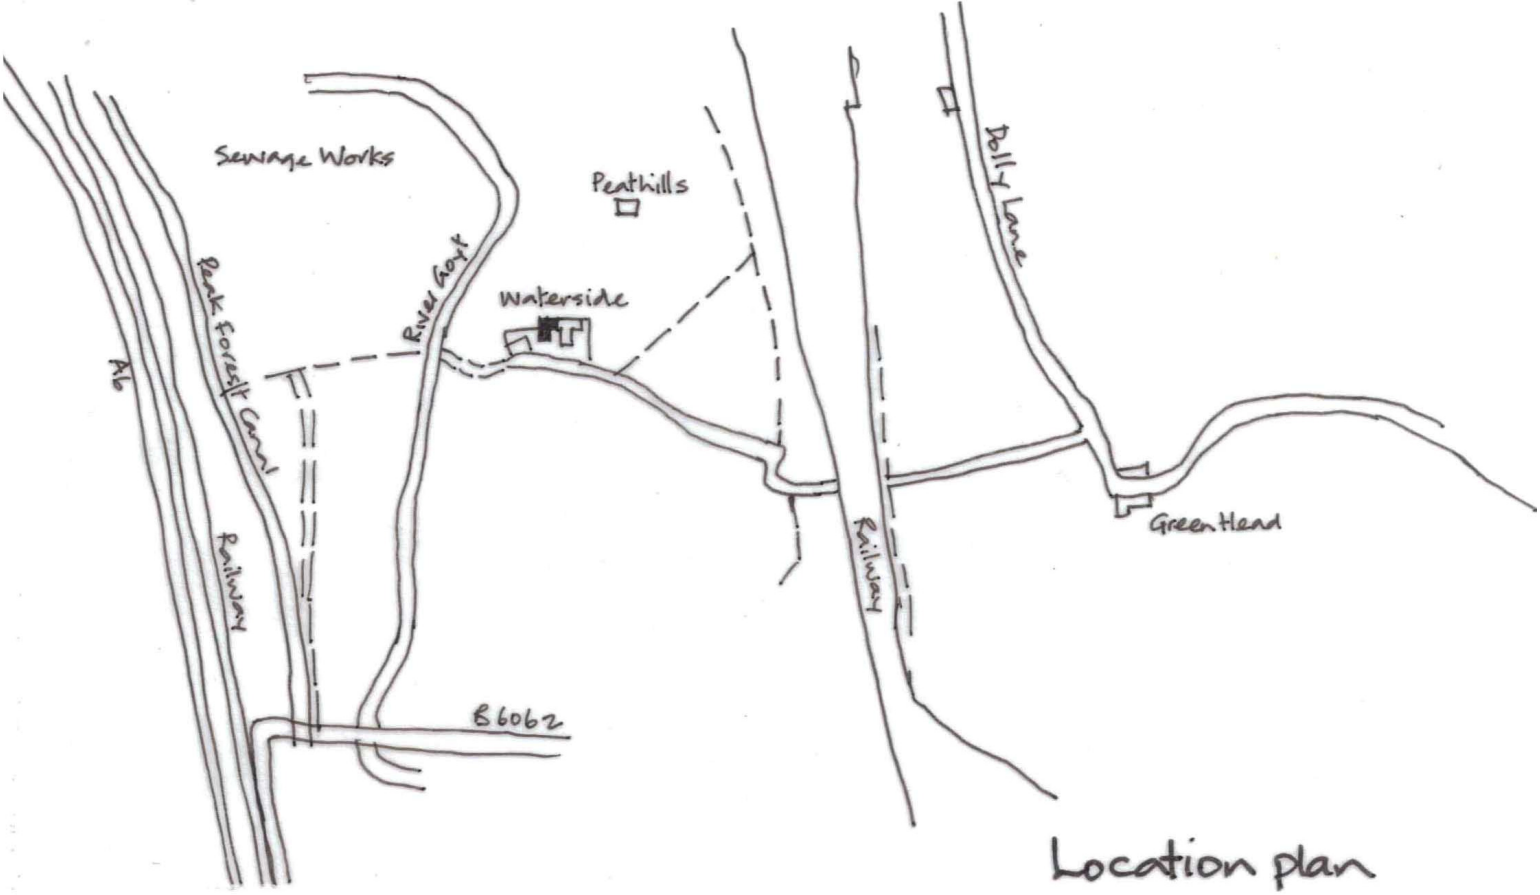


Location plan

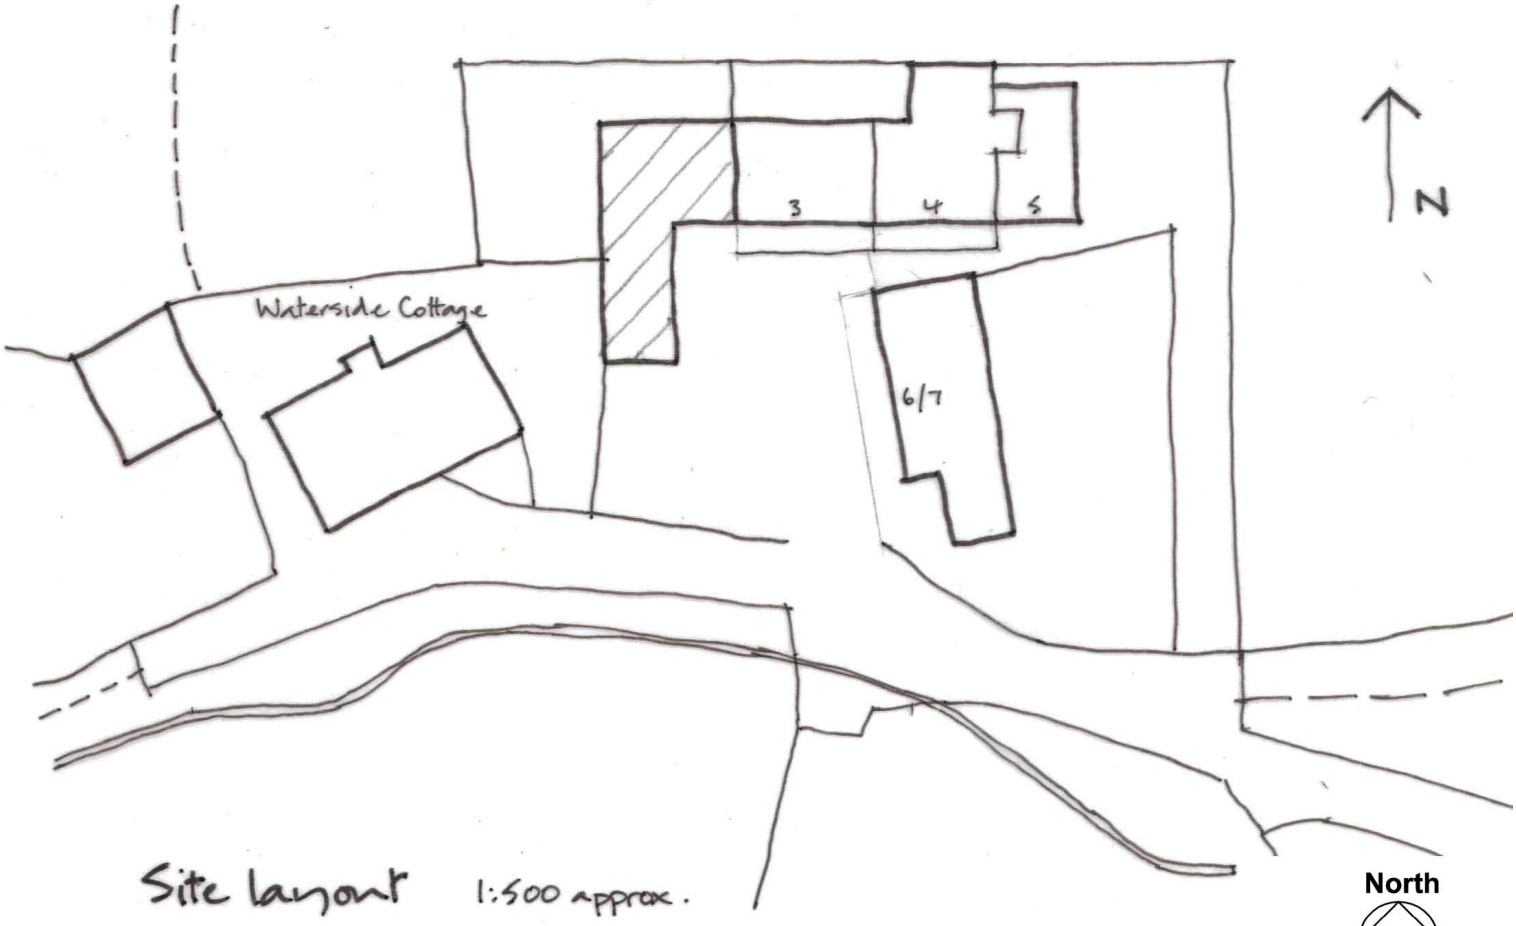

Site layout 1:500 approx.

North

HIGH PEAK **ARCHITECTS** LTD

2nd Floor, Wharf House, Wharf Road, Whaley Bridge, High Peak, Derbys SK23 7AD
Tel: 01663 719717 Website: highpeakarch.com Email: hpa@highpeakarch.com

Proposed Change of use to Dwelling

2 Waterside, Dolly Lane, Buxworth

Location Plan and Site Layout

1140.Sk.01

Scale: 1:1250 & 1:500 Date: August 2012 DO NOT SCALE OFF THIS DRAWING Rev: