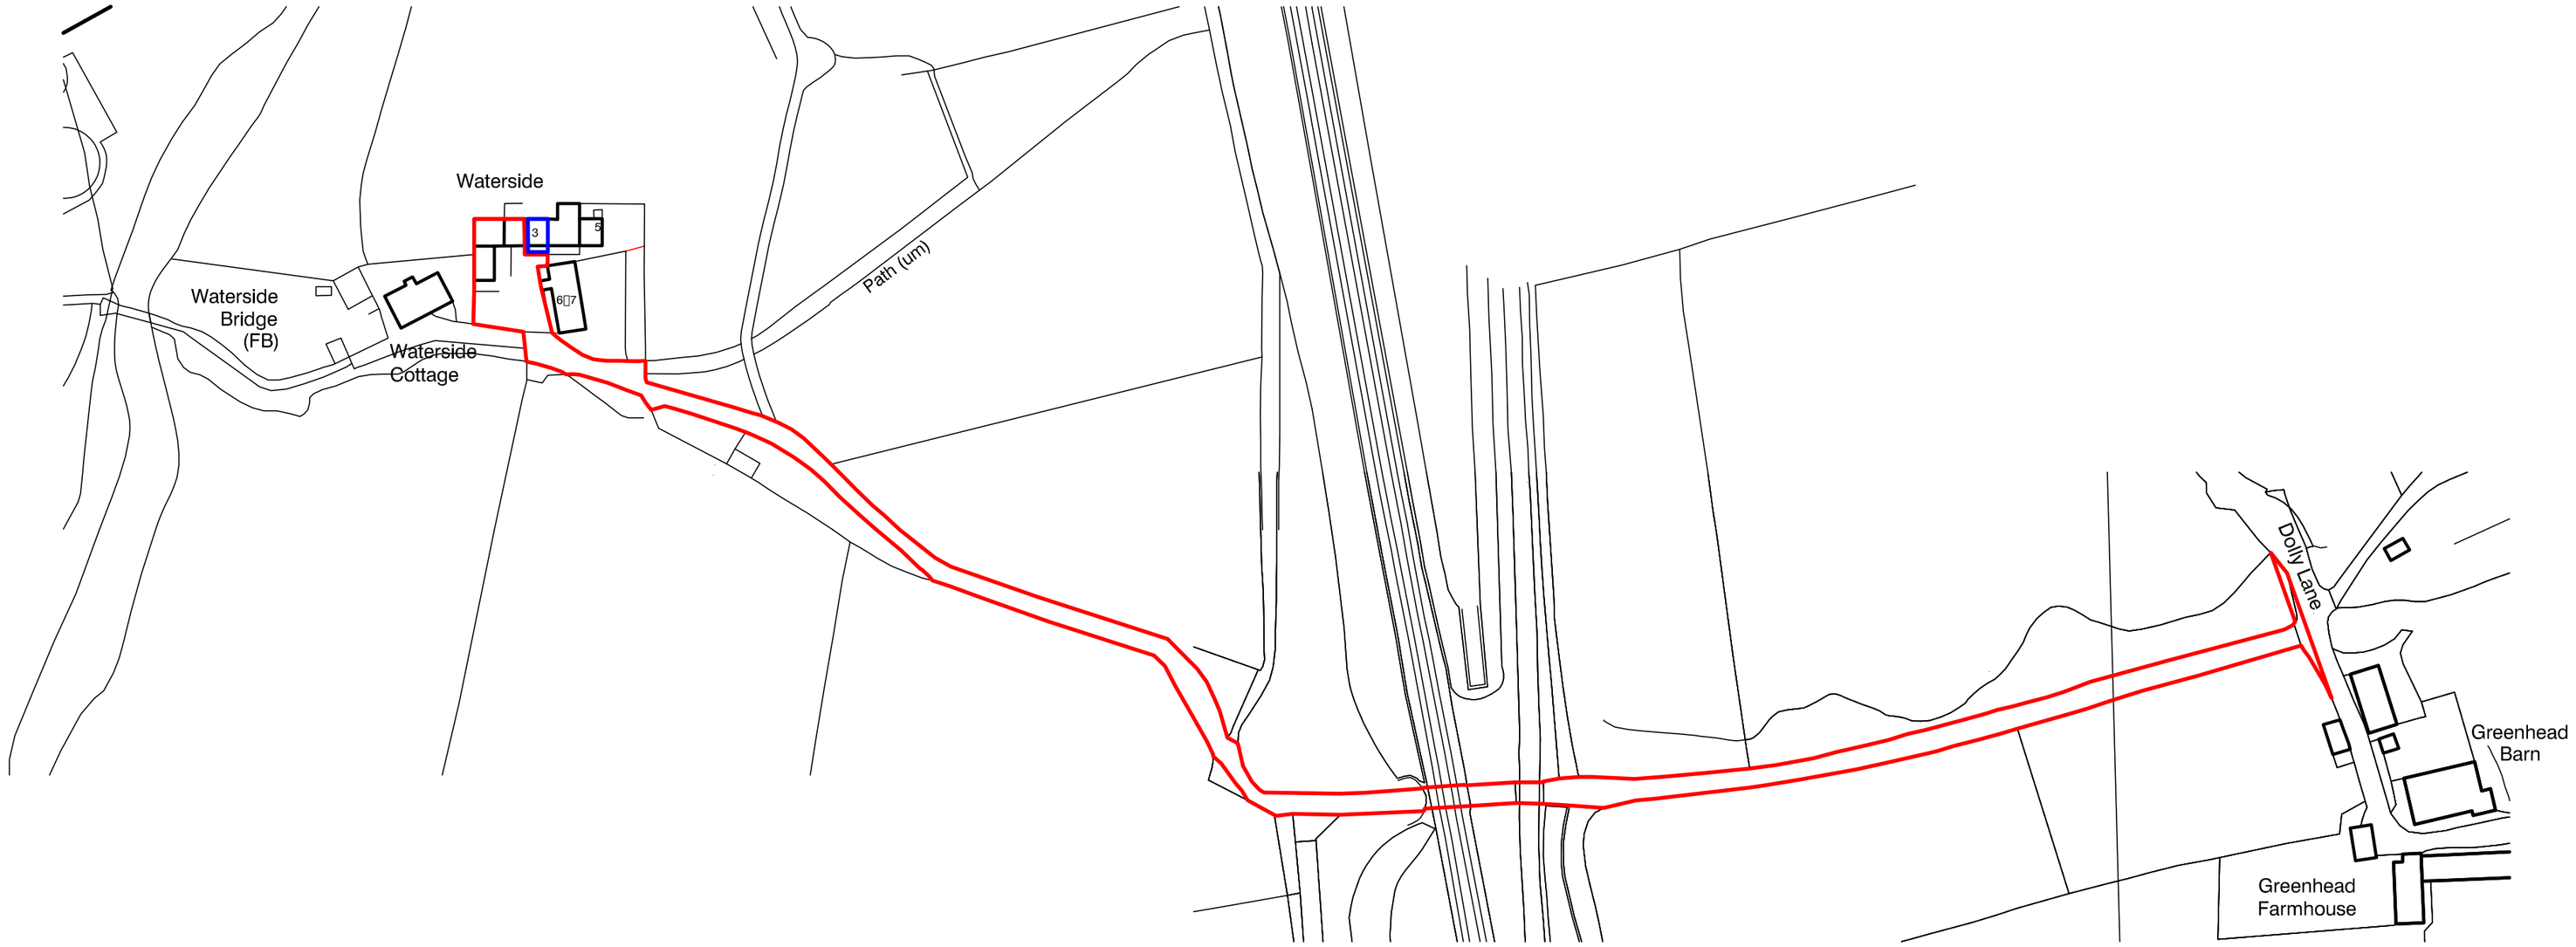


North

HIGH PEAK **ARCHITECTS** LTD

2nd Floor, Wharf House, Wharf Road, Whaley Bridge, High Peak, Derbys SK23 7AD

Tel: 01663 719717 Website: highpeakarch.com Email: hpa@highpeakarch.com

Residential Unit

2 Waterside, Dolly Lane, Buxworth

Location Plan

1140.01

Scale: 1:1250 @ A2 Date: February 2008 DO NOT SCALE OFF THIS DRAWING Rev: