
HPK/2013/0381
HIGH PEAK
30 JUL 2013
BOROUGH COUNCIL

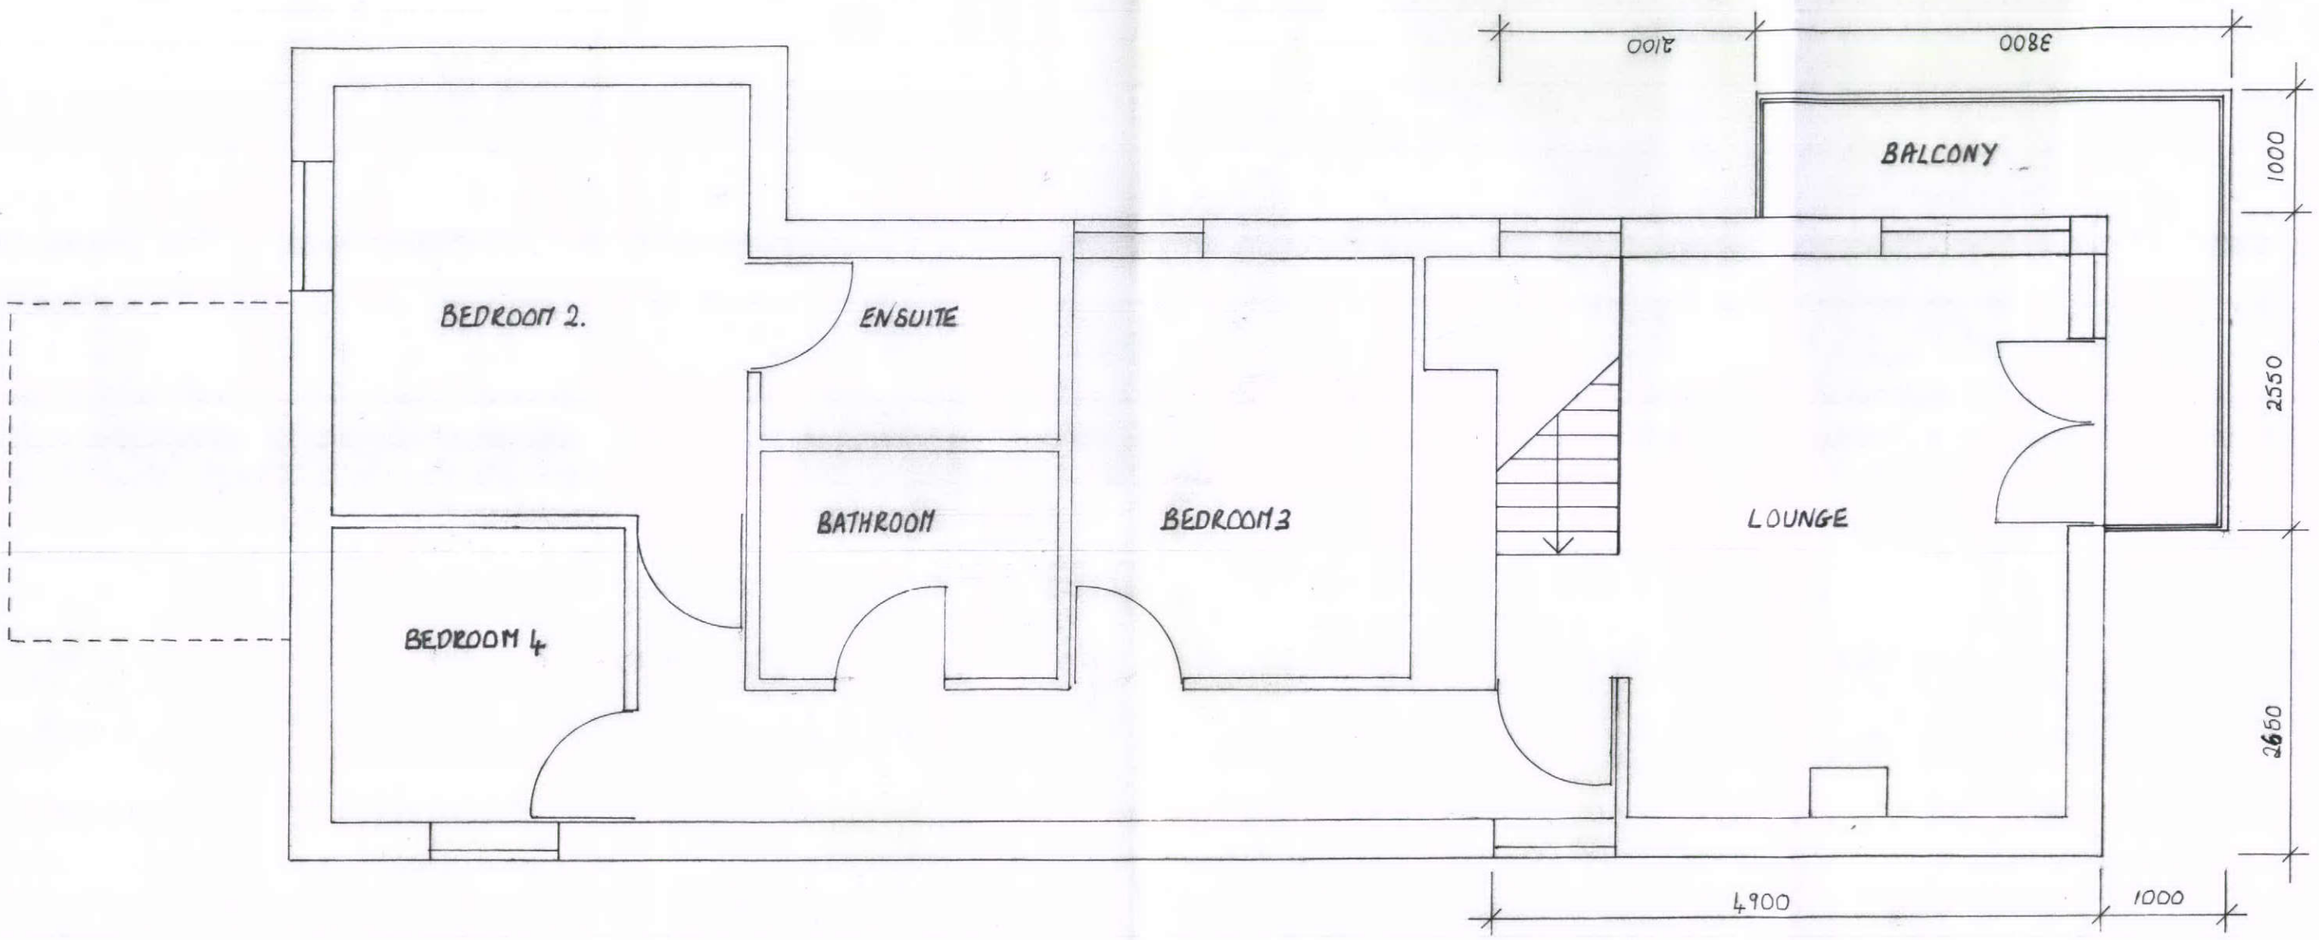

SCALE 1:50 @ A3	PROPOSED EXTENSION TO TODBROOK LODGE, SK23 7BL
DATE 28/05/2013	PROPOSED FIRST FLOOR PLAN DRWG REF: P104 REV A