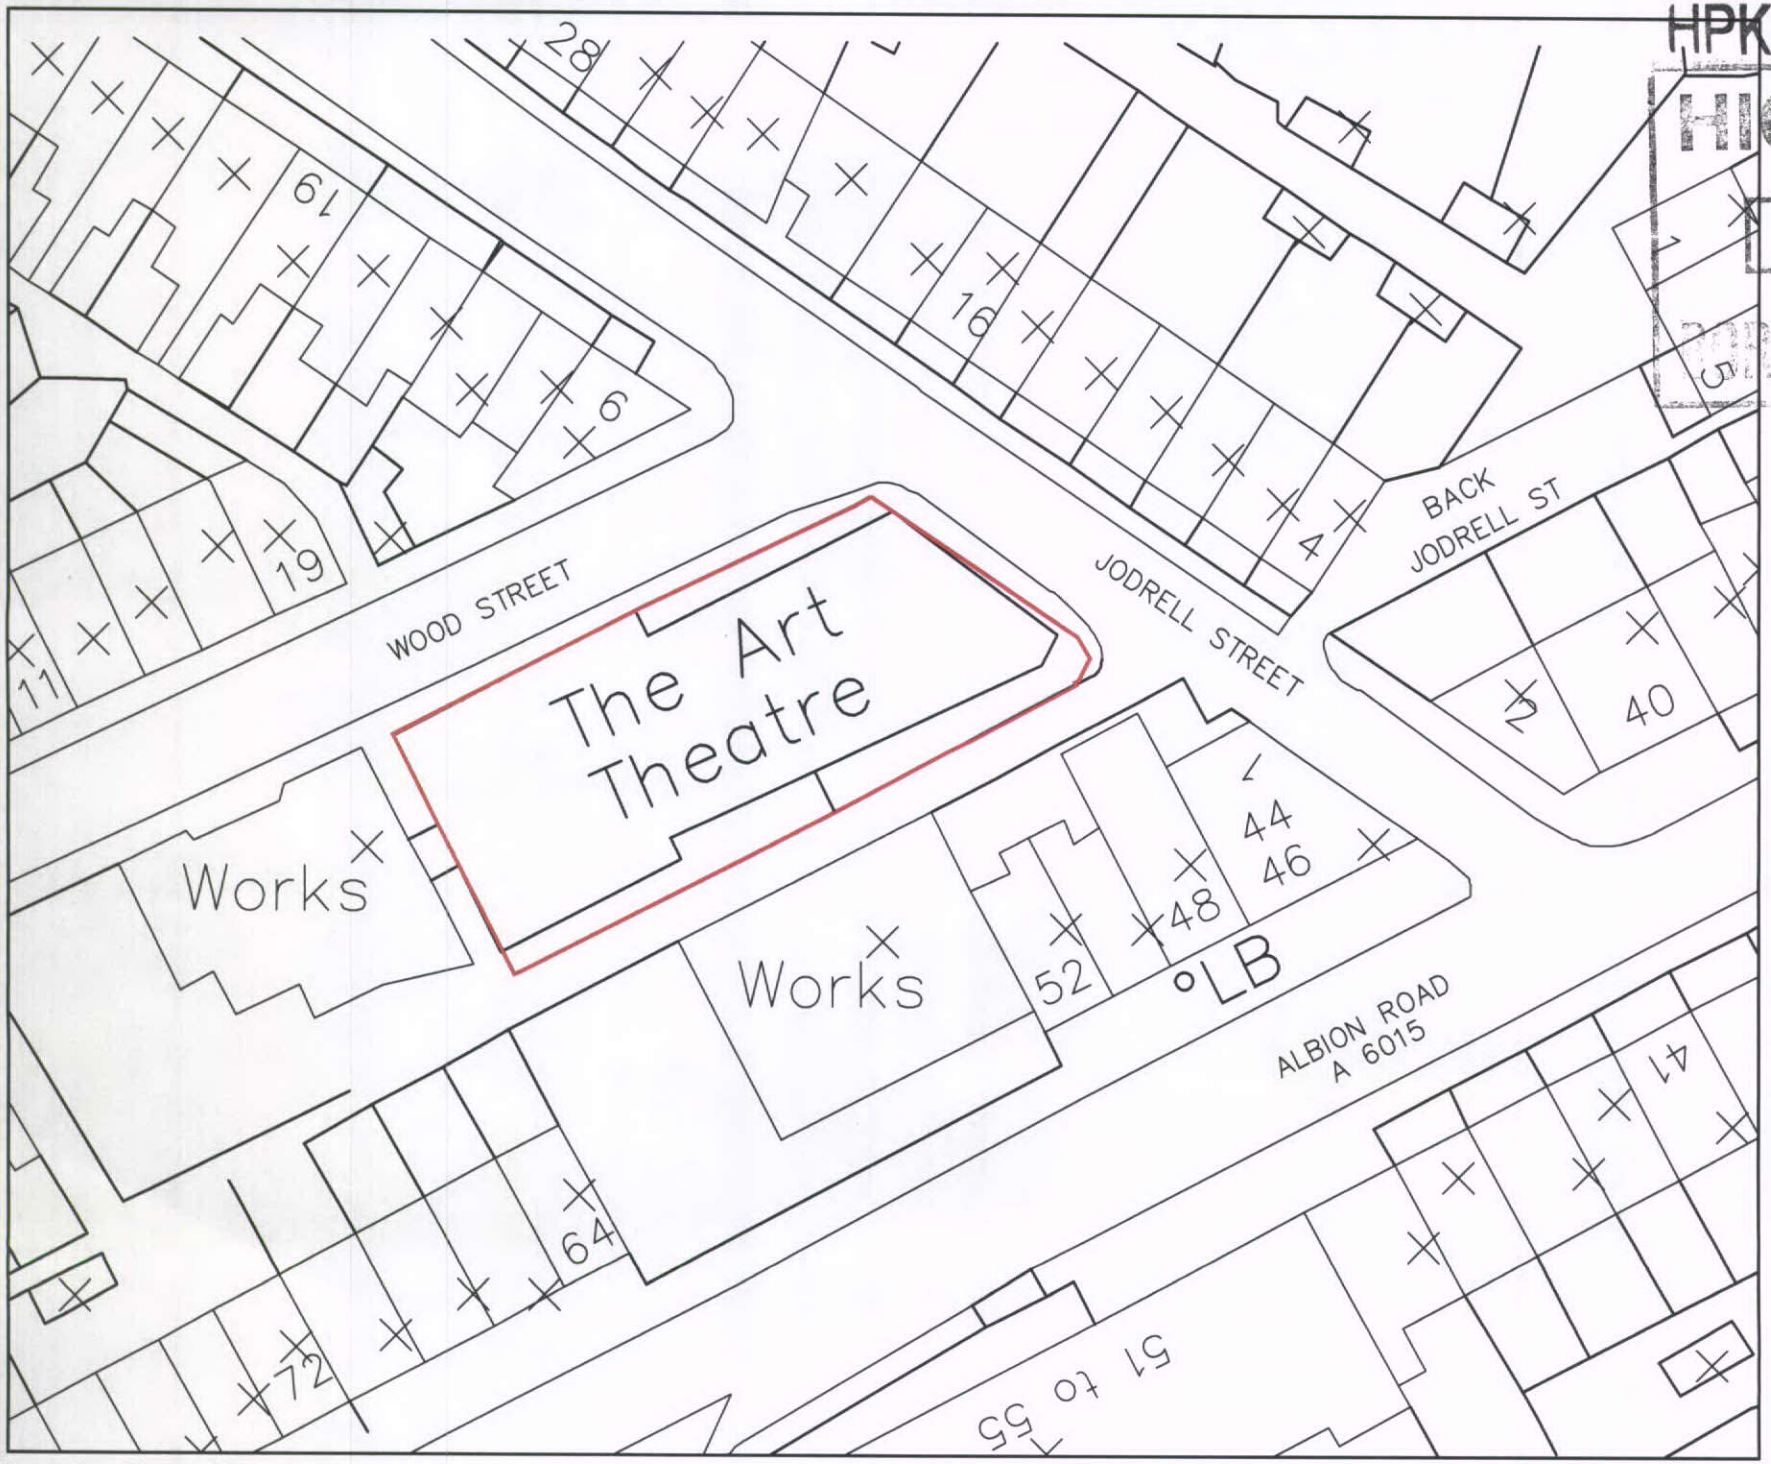


Location Plan 1:500

HPK/2013/0427

Notes

Jennings Design Associates have no responsibility for any dimensions obtained by scaling from this drawing. If no dimension is shown the recipient must ascertain the dimension specifically from the Architect or by site measurement supplying this drawing in digital form is solely for convenience and no reliance may be placed on digital data. All data must be checked against hard copy. Dimensions must be checked on site. Any discrepancies must be reported to the Architect immediately. This drawing is copyright of Jennings Design Associates

24 JUL 2013

BOROUGH COUNCIL

N

Rev	Description	Date	By
/	Initial Issue	-	-

Jennings Design Associates

Architects

Architects Designers Project Managers

The Warehouse, Saxon Street, Denton, Manchester M34 3DS

T: 0161 336 5011 F: 0161 320 0512 E: jda@jda-architects.com

New Mills Arst Theatre

Theatre Alterations

Location Plan

Drawing Number	Rev	Scale:	@	Date:
627-P-00	-	1:500	A4	02-08-10
		Drawn by: TK		Checked by: Check By

Pr	Preliminary		C	Contract	
F	Feasability		Cn	Construction	
P	Planning	■	As	As Built	
T	Tender		Other	-	

0 1m 2m

Scale 1:100

Z:\627 - Art Theatre 2010\Drawings\refs\proposed plans and elevations.dwg