

1:50 @A4

0cm 1cm 2cm 3cm 4cm

0m 1m 2m

PROPOSED NORTH EAST ELEVATION

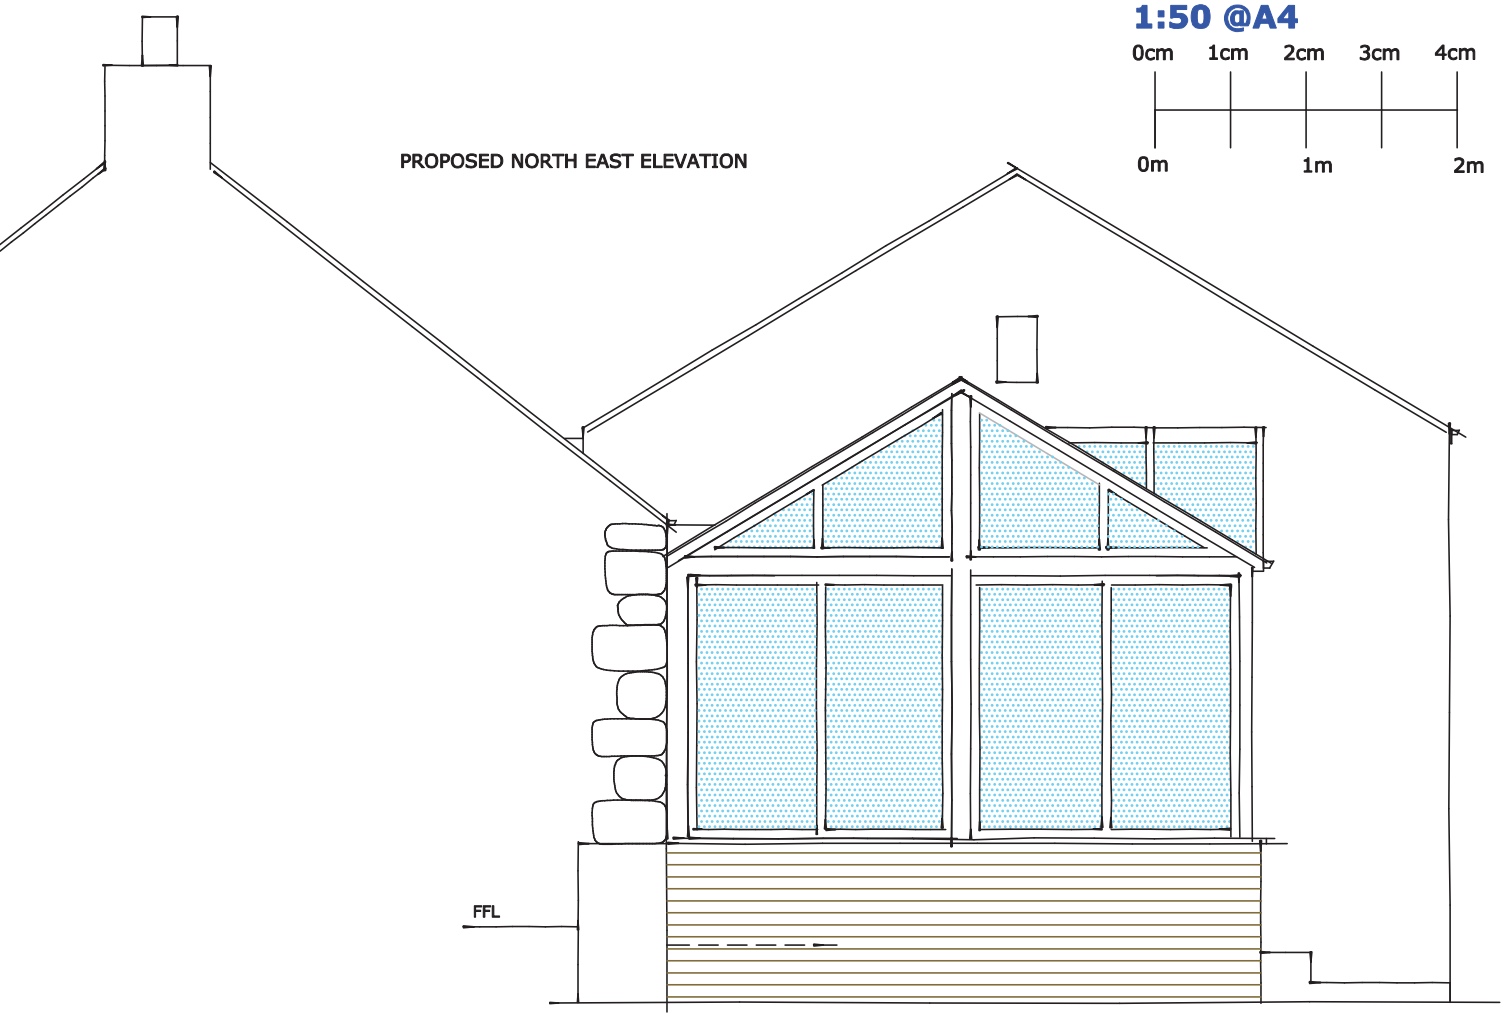

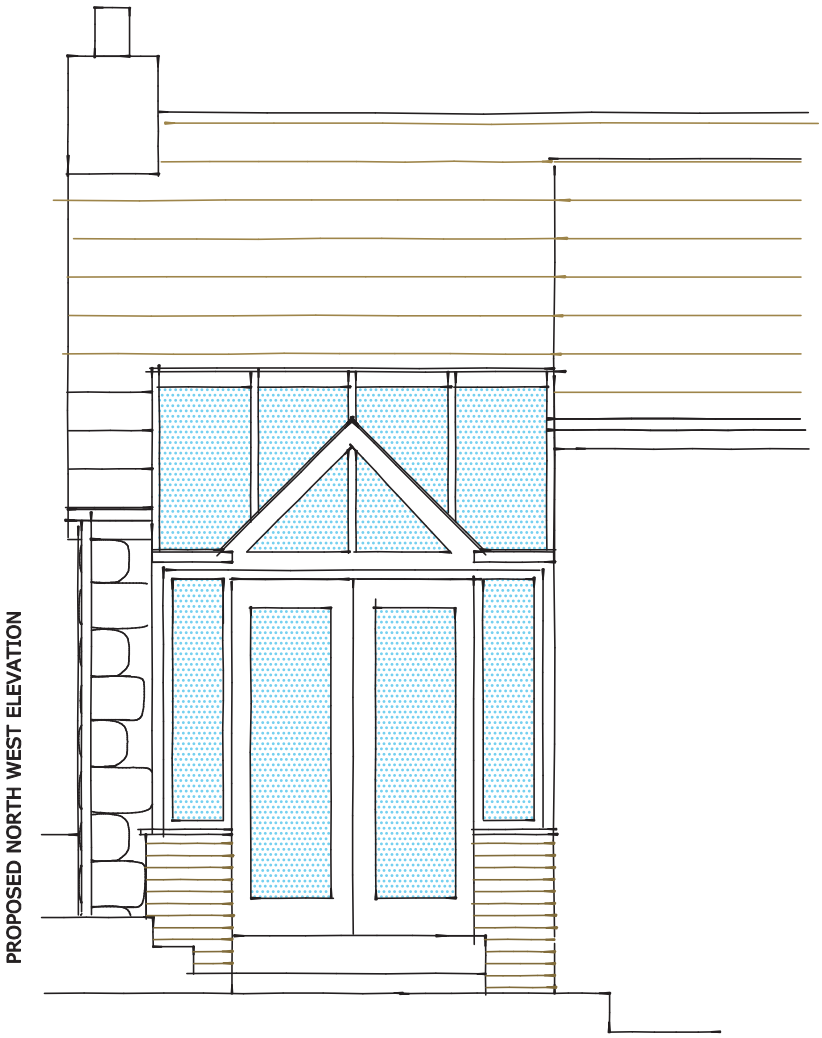

PROPOSED NORTH WEST ELEVATION

Timber frame conservatory
with stone plinth wall -

Stone to match existing

R1 Revised roof height and design

PROPOSED
CONSERVATORY

Proposed elevations

Site Address
Overlea Farm
Eccles Road
Whaley Bridge
High Peak
SK23 7EL

Date	Job Ref.
31-07-2013	C194
Scale	Drawing No.
1:50@A4	6R1

bayon
architecturaltechnology
BESPOKE ARCHITECTURAL SERVICES

Bayon Architectural Technology Limited
Suite 140, Silk House, Park Green, Macclesfield, SK11 7QJ

t: 07875 718 808 | | wynevans@bayon.at | www.bayon.at