
drg no 13·7/1

John F. Lomas. M.R.I.C.S., M.B.Eng
Rothbury
Chapel Road
Hayfield
High Peak SK22 2JF
Tel. 01663 745186

THIS IS EXHIBIT 'WDF1' AS REFERRED TO IN THE STATUTORY DECLARATION OF WILLIAM DAVID FARLEY

11th JULY 2013

HPK/2013/0431
HIGH PEAK
3 July 2013

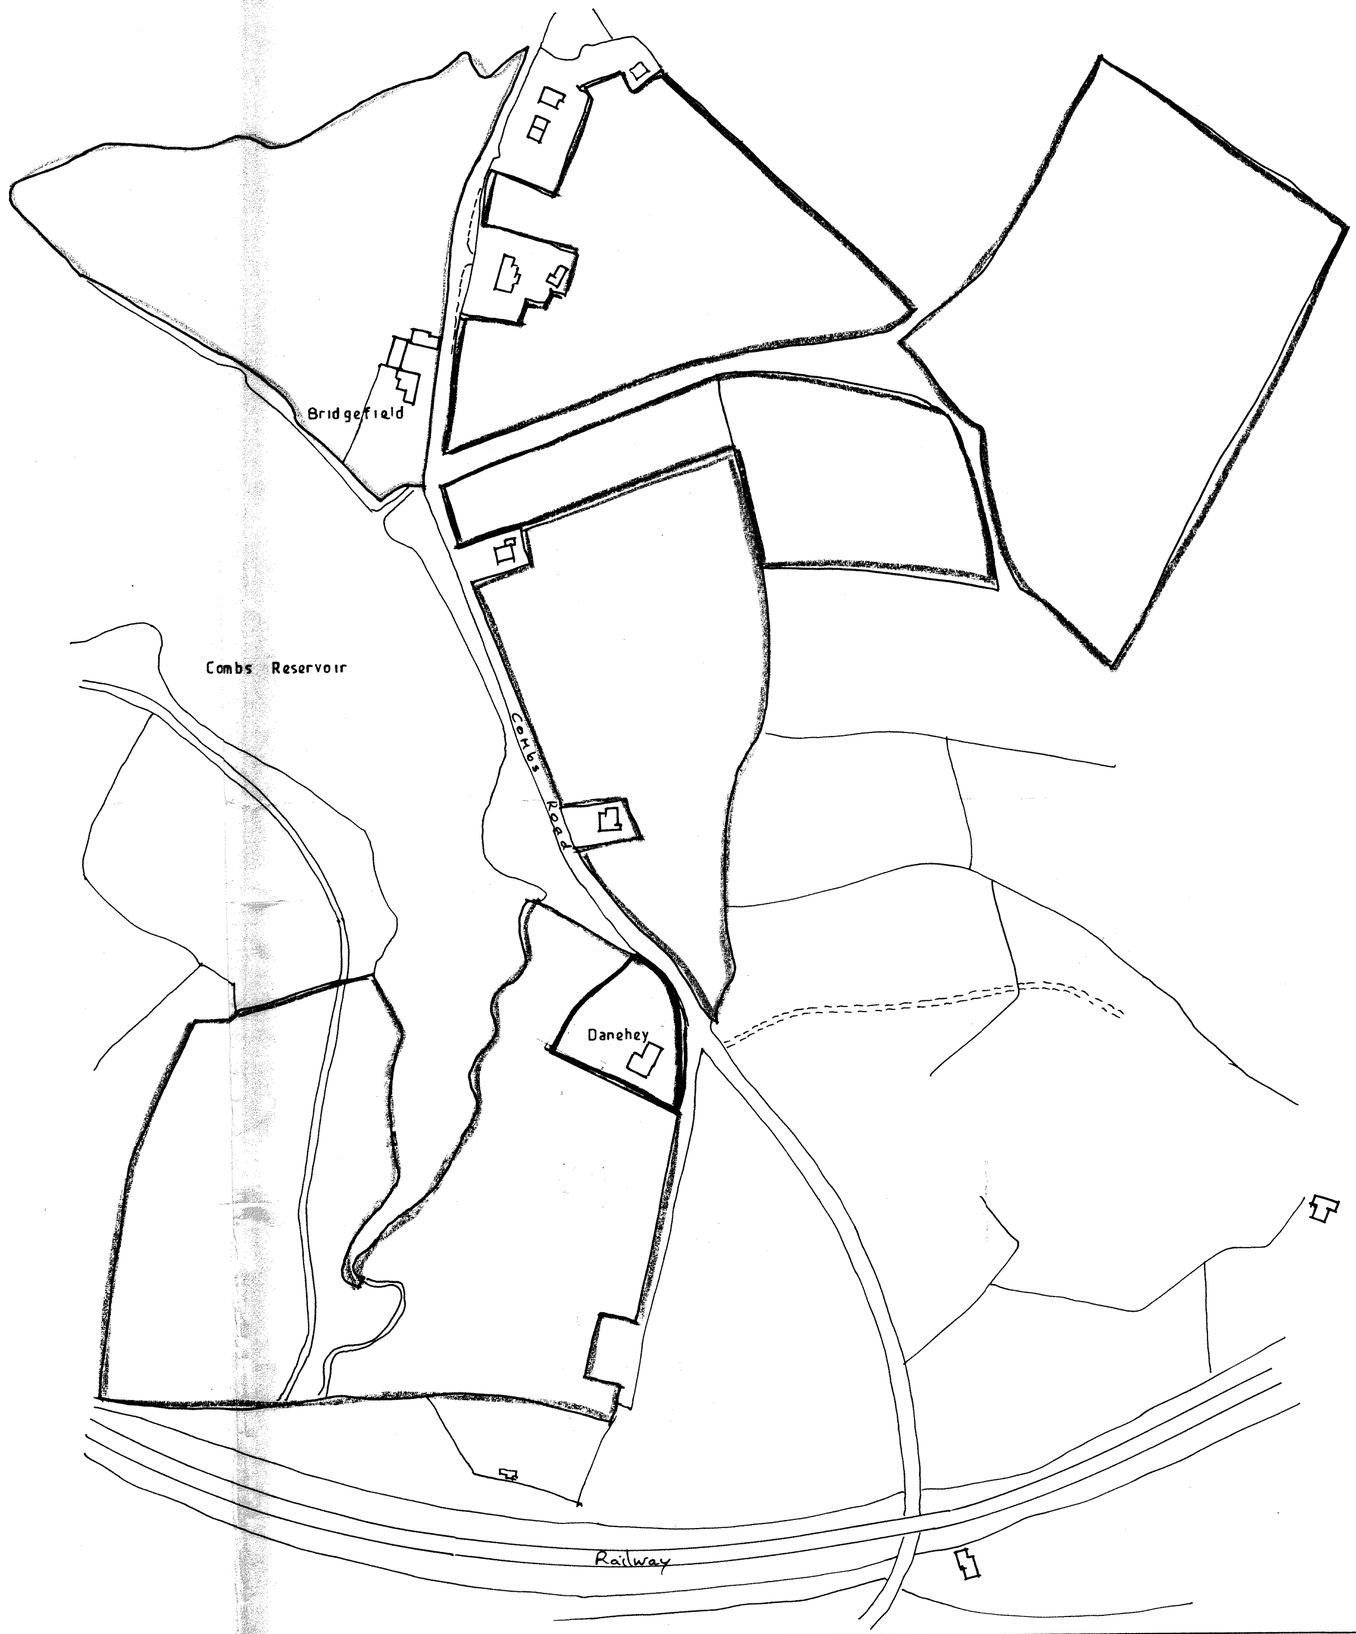

location plan

1 : 2500