


HIGH PEAK
HPK/2013/0432
29 JUL 2013
BOROUGH COUNCIL

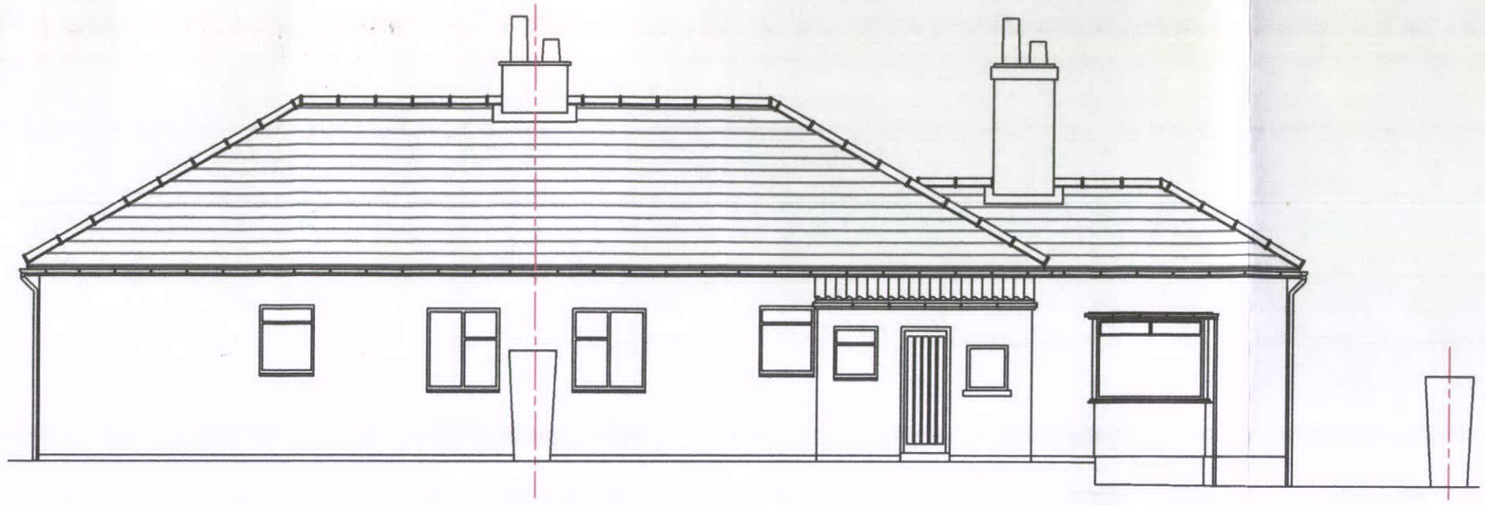

Existing Front Elevation
Scale 1:100

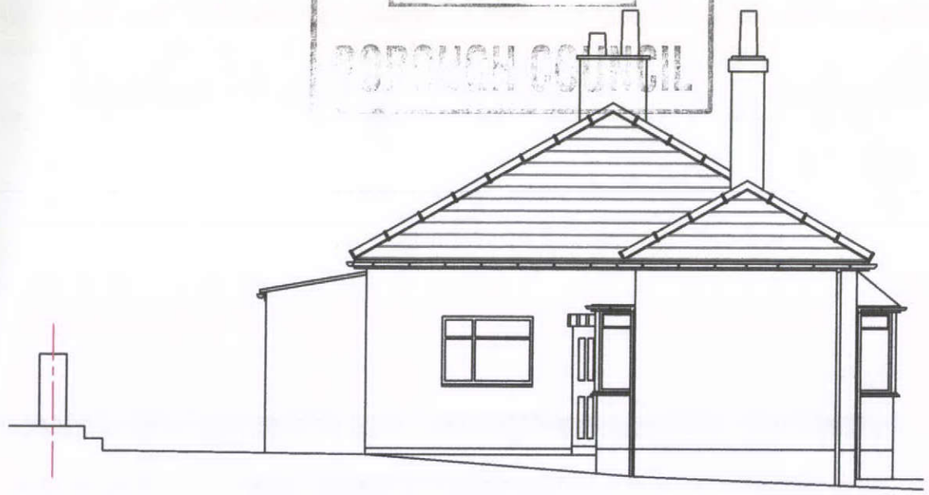

Existing Side Elevation
Scale 1:100

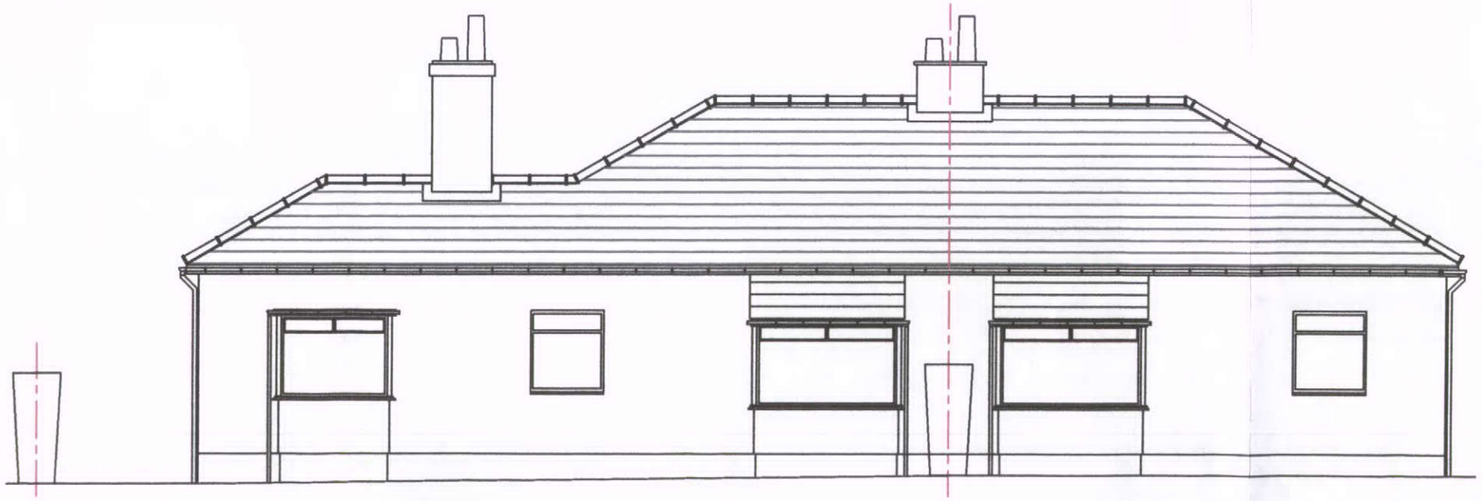

Existing Rear Elevation
Scale 1:100

Red Roof Tiles

RWP and Gutters
Cast Iron Painted Black

Render / Painted

Stone

A	>.	>.	>.
No.	DESCRIPTION	DATE	BY

M J Whelan
Design and Build
Design and Planning Services
THIS DRAWING IS COPYRIGHT AND NO PORTION SHOULD BE COPIED OR REPRODUCED WITH OUT CONSENT OF M J WHELAN
DO NOT SCALE, DRAWING ERRORS OR OMISSIONS ARE TO BE REPORTED AND CHECKED WITH DESIGN OFFICE
M J Whelan Design and Build
49 Elnor Lane
Whaley Bridge, High Peak
Derbyshire
SK23 7EU
Tel.01663735472-07759483369
mike@whelandesign.co.uk

Scale 1:100@A3
Issue Date July2013
Rev. –
Job-ref 13JMWB

DESCRIPTION 13 Jodrell Meadow, Whaley Bridge High Peak
Proposed Refurbishment / Extension – Elevations

DRWG No. 102

Form ref 000 Issue 1 Design (C:)Work\A3Drawing Sheet