
HPK/2013/0432
HIGH PEAK
29 JUL 2013
BOROUGH COUNCIL

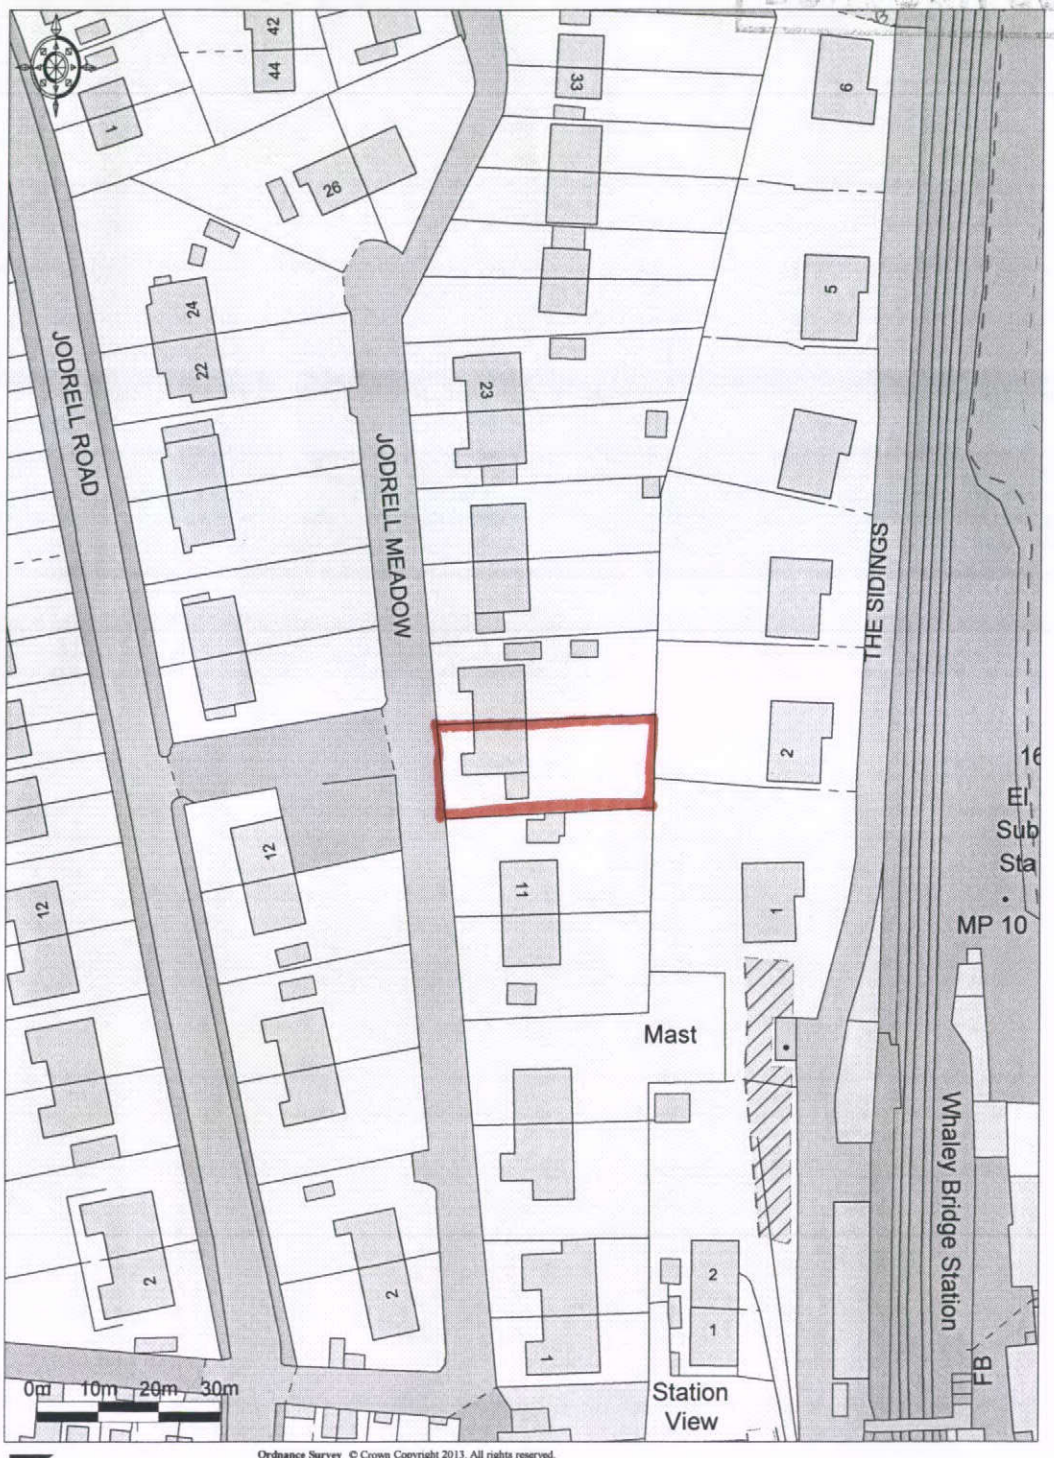

Promap®
Ordnance Survey © Crown Copyright 2013. All rights reserved.
Licence number 100022432. Plotted Scale - 1:1250