


HIGH PEAK
29 JUL 2013
BOROUGH COUNCIL
HPK/2013/0432

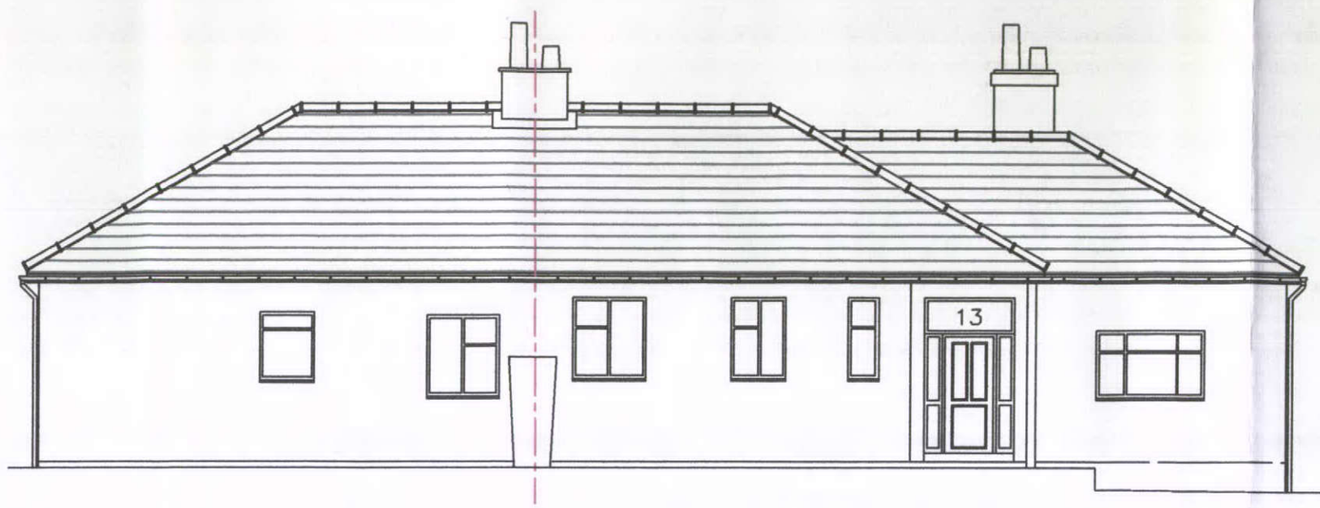

Proposed Front Elevation
Scale 1:100

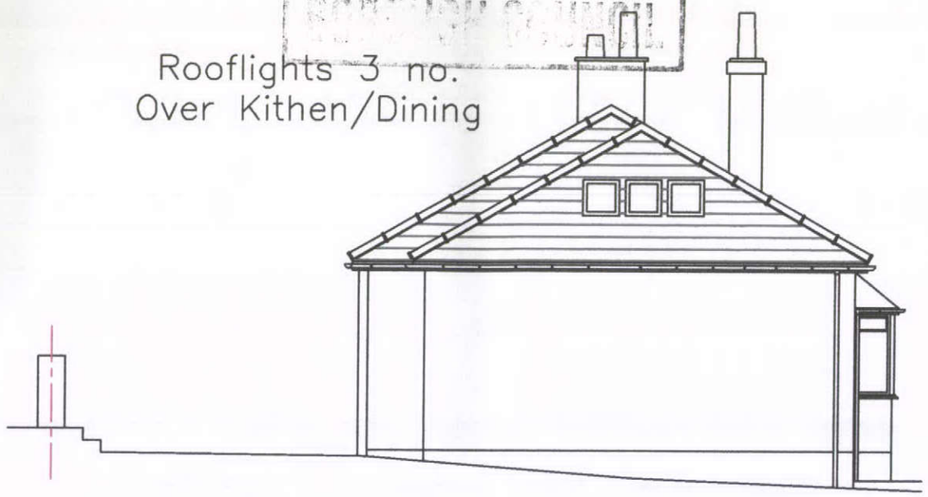

Proposed Side Elevation
Scale 1:100

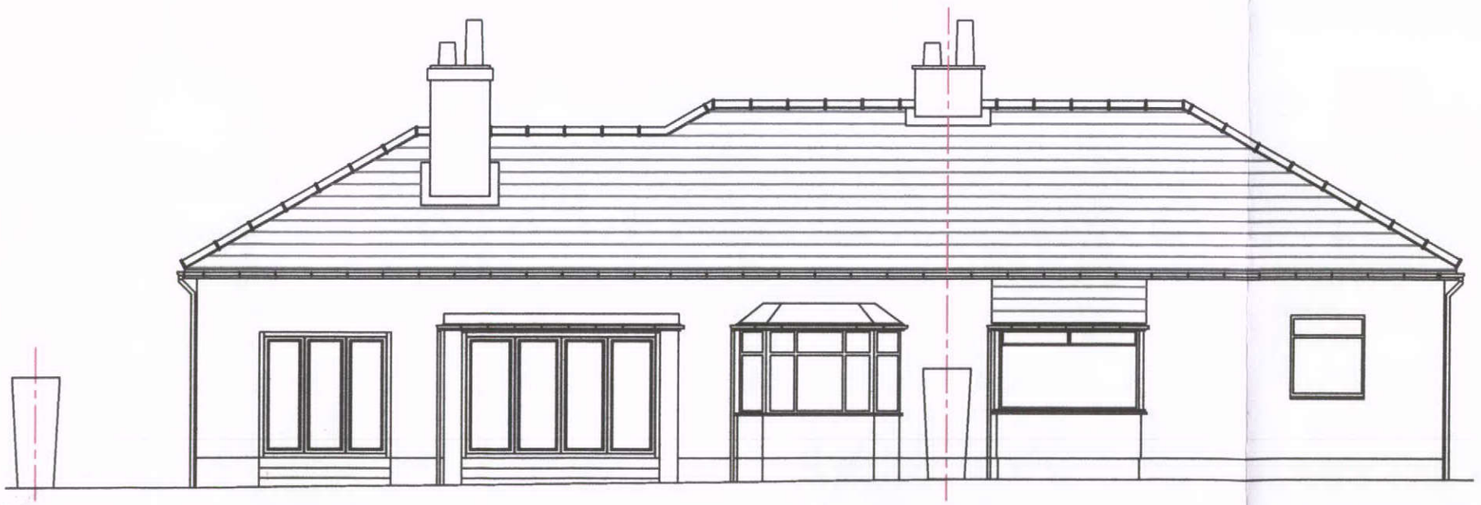

No.13 No.15

Proposed Rear Elevation
Scale 1:100

Red Roof Tiles
Re-use Ex and new to match

RWP and Gutters
To be replaced with Black UPVC

All Render to be removed
Insulated and Re-rendered

Stone

New Windows and Doors
Replaced in White UPVC

A	>.	>.	>.
No.	DESCRIPTION	DATE	BY

M J Whelan
Design and Build
Design and Planning Services

THIS DRAWING IS COPYRIGHT AND NO PORTION SHOULD BE COPIED OR REPRODUCED WITH OUT CONSENT OF M J WHELAN
DO NOT SCALE. DRAWING ERRORS OR OMISSIONS ARE TO BE REPORTED AND CHECKED WITH DESIGN OFFICE

M J Whelan Design and Build
49 Elnor Lane
Whaley Bridge, High Peak
Derbyshire
SK23 7EU
Tel.01663735472-07759483369
rmike@whelandesign.co.uk

Scale 1:100@A3
Issue Date July2013
Rev. –
Job-ref 13JMWB

DESCRIPTION 13 Jodrell Meadow, Whaley Bridge High Peak
Proposed Refurbishment / Extension – Elevations

DRWG No. 202

Form ref 000 Issue 1 Design (C:)Work\A3Drawing Sheet