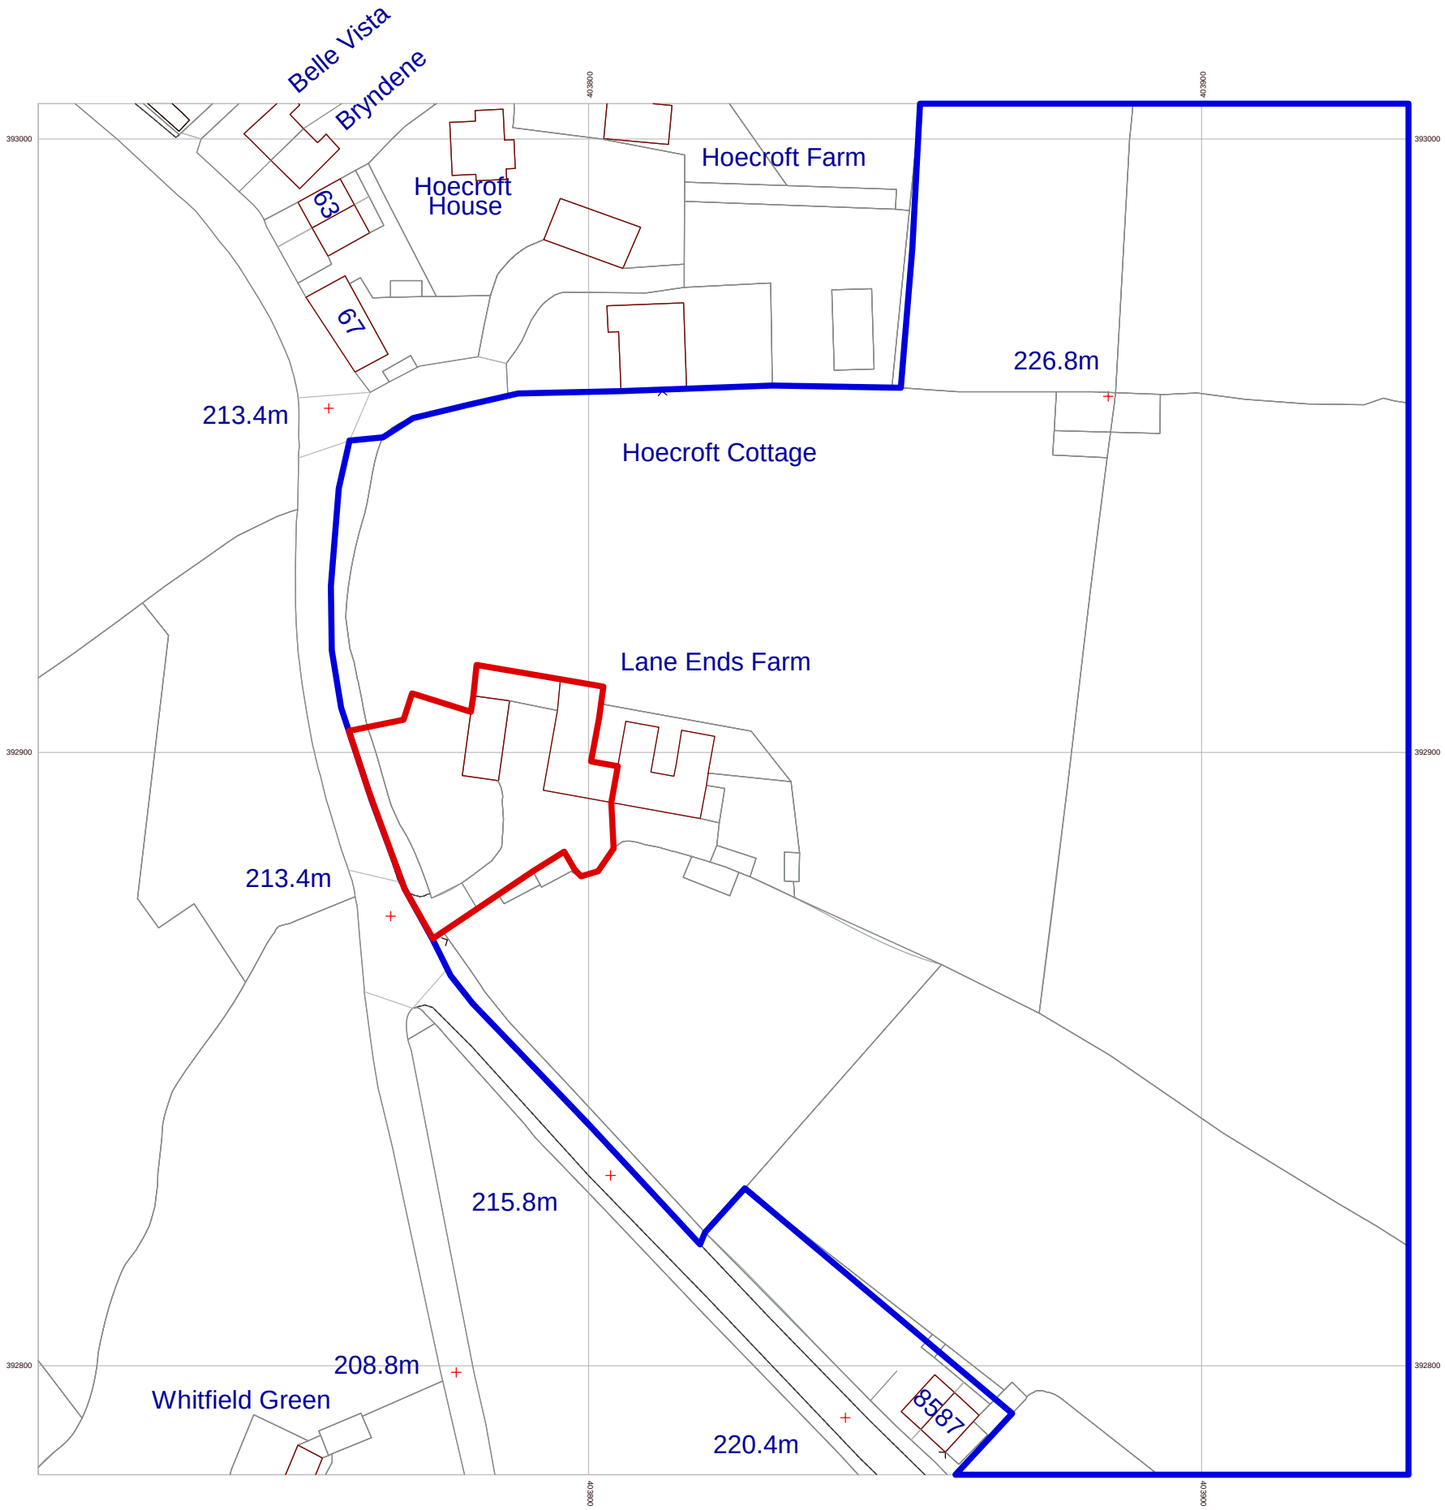


N

5m 10m 20m 50m 100m

Scale 1:1000

RANDFIELD *associates*

Saunders : King : Moran

CHARTERED ARCHITECTS

Forge Bank Studio
1a Longhurst Lane Marple Bridge Stockport SK6 5AE

Tel: 0161 427 8485 Fax: 0161 427 5770

e-mail: info@randfieldassociates.co.uk
web: www.randfieldassociates.co.uk

Planning & Design Consultants : Interior Design : Building Inspections & Surveys : Historic & Listed Building Specialists

Client: Co-Owners of Lane Ends Farm and Hurst and Chunal Moors		
Job: Lane Ends Farm, Hague St. SK13 7PJ		
Drawing: LOCATION PLAN		
Scale: 1:1000	Date: Sept 2011	Drawn: cf
Job No: 2965	Dwg No: 01	Rev: B