Dove Holes - 1 Bed Bungalow Type A

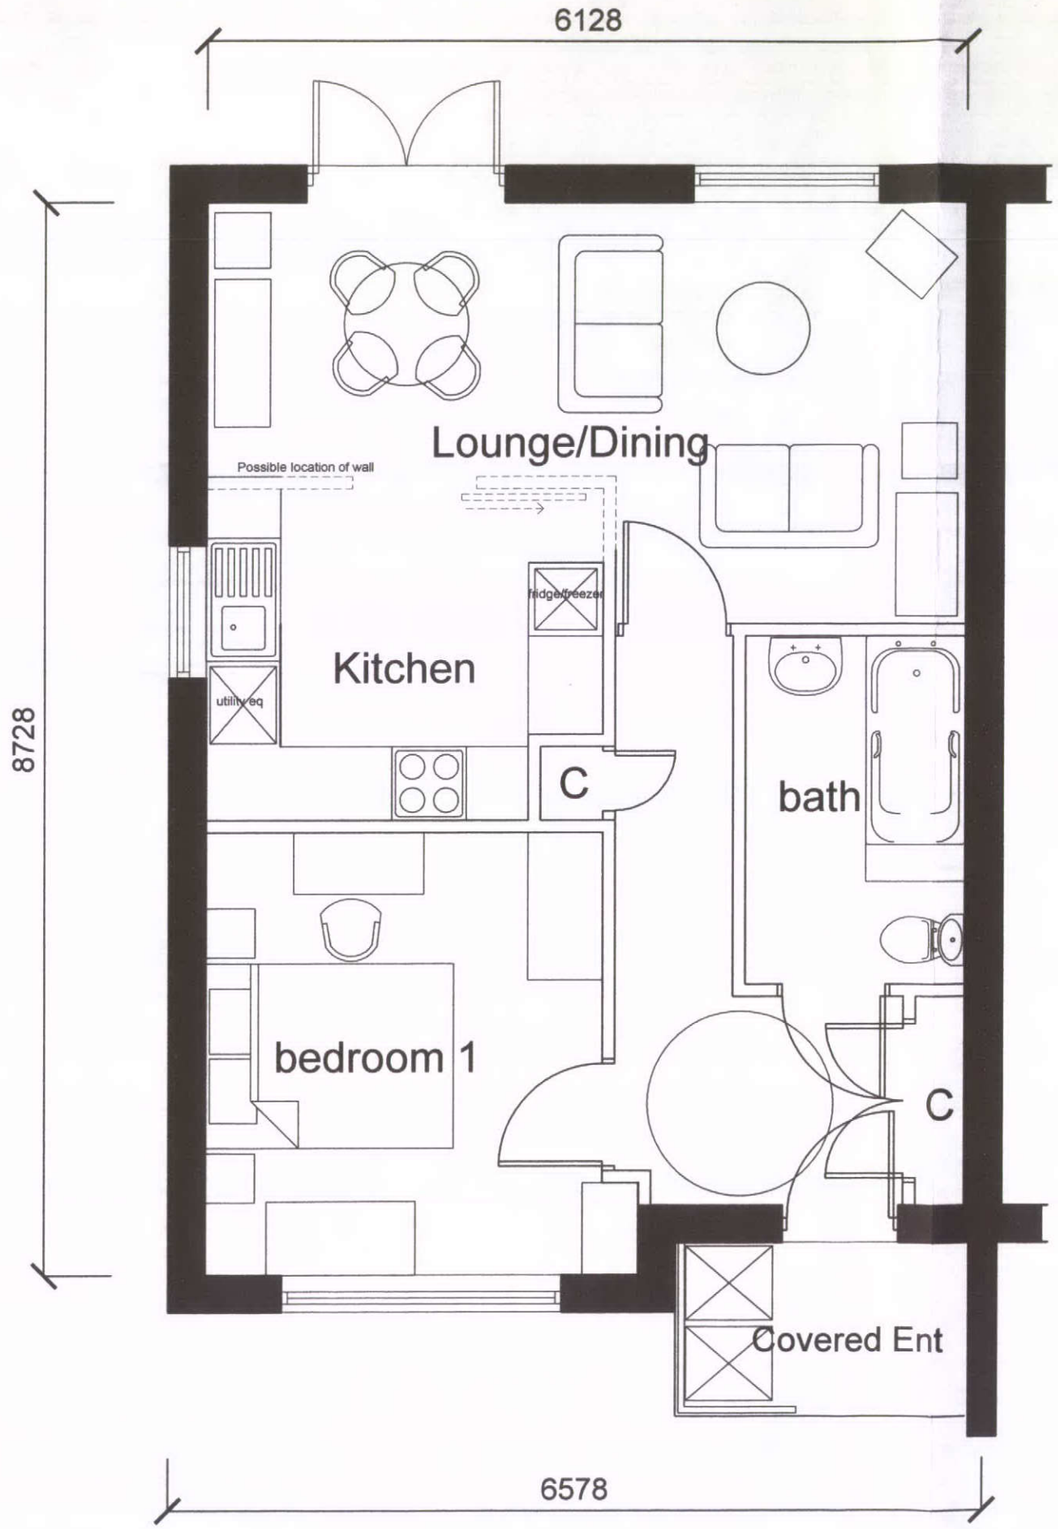

Ground Floor Plan

HPK/2013/0417
HIGH PEAK
AUG 2013
BOROUGH COUNCIL

UNLESS STATED OTHERWISE, THE DESIGNS SHOWN ARE SUBJECT TO DETAIL SITE SURVEY AND INVESTIGATIONS AND/OR APPROVAL OF THE RELEVANT WATER AND LOCAL AUTHORITY OFFICIALS, STATUTORY UNDERTAKERS, FIRE OFFICERS AND ENGINEERS. THEY ARE PROJECT AND SITE SPECIFIC.

THIS DRAWING SHOULD NOT BE SCALED FROM.

ALL DIMENSIONS SHOULD BE CHECKED ON SITE.

ARE DRAWING ERRORS OR OMISSIONS ENCOUNTERED PLEASE INFORM THE CORDONIER GROUP LLP.

THIS DRAWING IS THE COPYRIGHT OF CORDONIER GROUP LLP

DRAWING STATUS

DRAWN BY: JLPM		DATE JULY 2013	
SCALE: 1:50 @ A3			
PRELIMINARY	APPROVED	DATE	
PRESENTATION	APPROVED	DATE	
TENDER	APPROVED	DATE	
CONSTRUCTION	APPROVED	DATE	

REVISION

REF	SCOPE	DATE	DRAWN	APPROVED

NOTES

Total Area: 52m2

CLIENT

Hallsteads Homes in Association with a Registered Provider of Social Housing

CORDONIER
Chartered Architects
10 Long Line
Sheffield
S11 7TX
Tel +44 (0)114 262 1555
Fax +44 (0)114 262 0333
www.cordonier.com

PROJECT TITLE

HALLSTEAD ROAD
DOVE HOLES NEAR BUXTON

DRAWING TITLE

1 BED BUNGALOW TYPE A
FLOOR PLAN

PROJECT NO	DRAWING NO	REVISION
13.13	B01	–