Dove Holes - 2 Bed Bungalow Type A

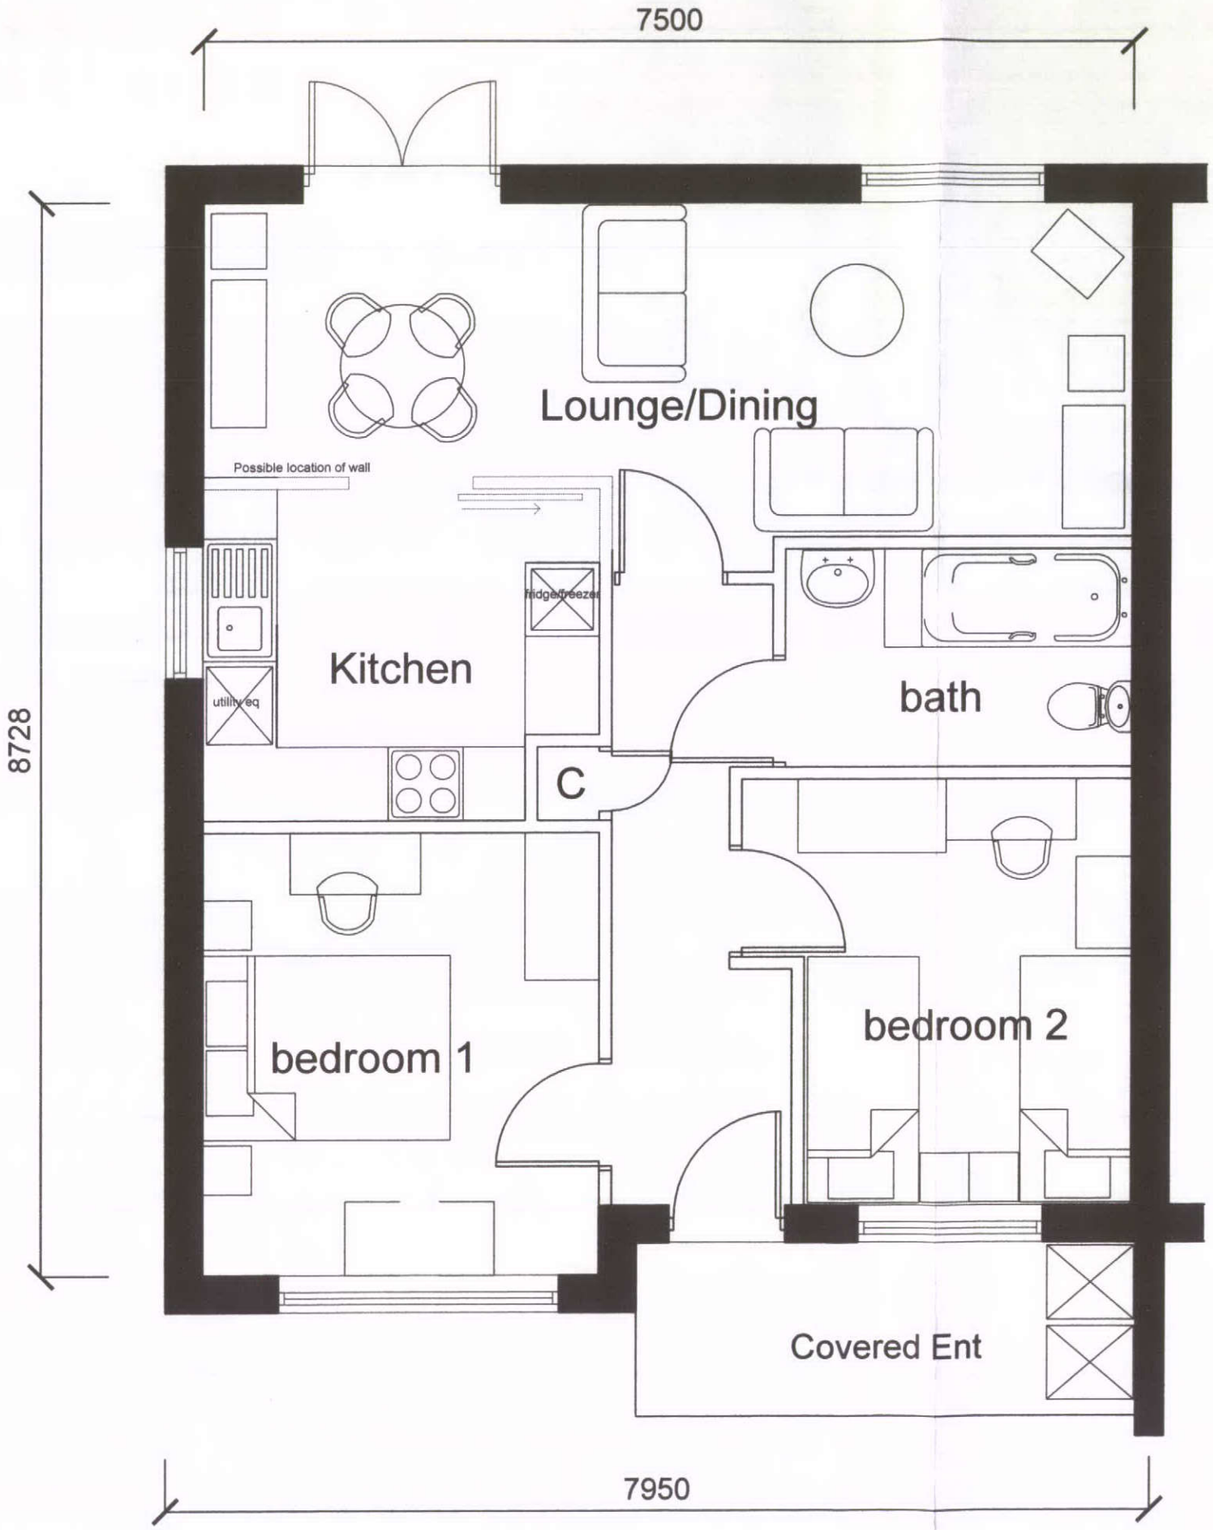

Ground Floor Plan

HPK/2013/0417
HIGH PEAK
1 AUG 2013
BOROUGH COUNCIL

DRAWN BY: JLPM		DATE JULY 2013	
SCALE 1:50 @ A3			
PRELIMINARY	APPROVED	DATE	
PRESENTATION	APPROVED	DATE	
TENDER	APPROVED	DATE	
CONSTRUCTION	APPROVED	DATE	
REVISIONS			
REF'S/SCOPE	DATE	DRAWN	APPROVED

NOTES

Total Area: 63m2

CLIENT

Hallsteads Homes in Association with a Registered Provider of Social Housing

CORDONIER
Chartered Architects
10 Long Line
Sheffield
S11 7TX
Tel + 44 (0)114 262 1555
Fax + 44 (0)114 262 0333
www.cordonier.com

PROJECT TITLE

HALLSTEAD ROAD
DOVE HOLES NEAR BUXTON

DRAWING TITLE

2 BED BUNGALOW TYPE A
FLOOR PLAN

PROJECT NO.	DRAWING NO.	REVISION
13.13	B02	–