
Dove Holes - 2 Bed Flat Type A

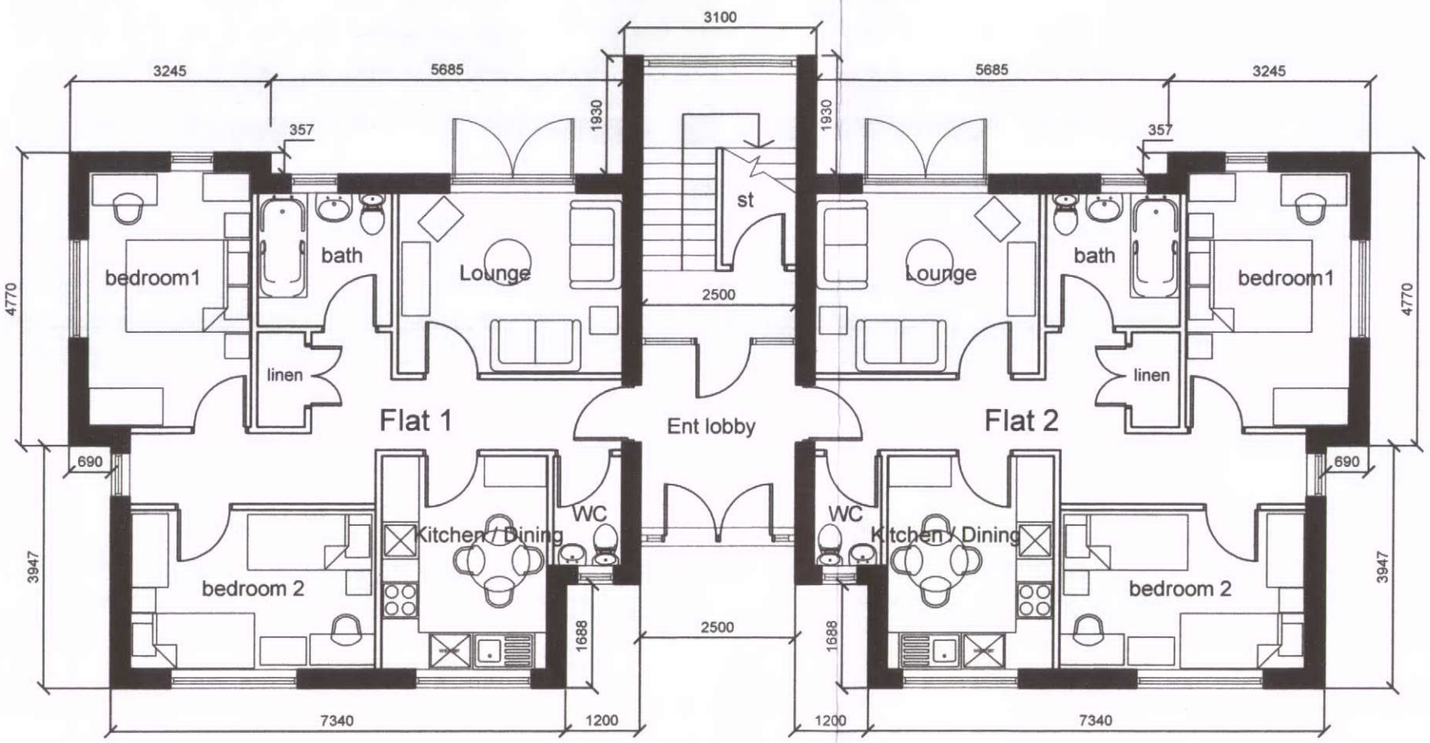

Overall Ground Floor Plan

HPK/2013/0417

HIGH PEAK BOROUGH COUNCIL

AUG 2013

DRAWING STATUS

DRAWN BY: JLPM | DATE: JULY 2013

SCALE: 1:100 @ A3

PRELIMINARY | APPROVED | DATE

PRESENTATION | APPROVED | DATE

TENDER | APPROVED | DATE

CONSTRUCTION | APPROVED | DATE

REVISION

REF	SCOPE	DATE	DRAWN	APPROVED

NOTES

Flat 1/ Flat 2 Area: 62m2

Common Area : 18m2

CLIENT

Hallsteads
Homes in Association with a Registered Provider of Social Housing

CORDONIER
Chartered Architects
10 Long Line
Sheffield
S11 7TX
Tel +44 (0)114 262 1555
Fax +44 (0)114 262 0333
www.cordonier.com

PROJECT TITLE

HALLSTEAD ROAD
DOVE HOLES NEAR BUXTON

DRAWING TITLE

2 BED FLAT TYPE A
FLOOR PLAN

PROJECT NO.	DRAWING NO.	REVISION
13.13	FGA--2A	--