
Dove Holes - 2 Bed Flat Type B

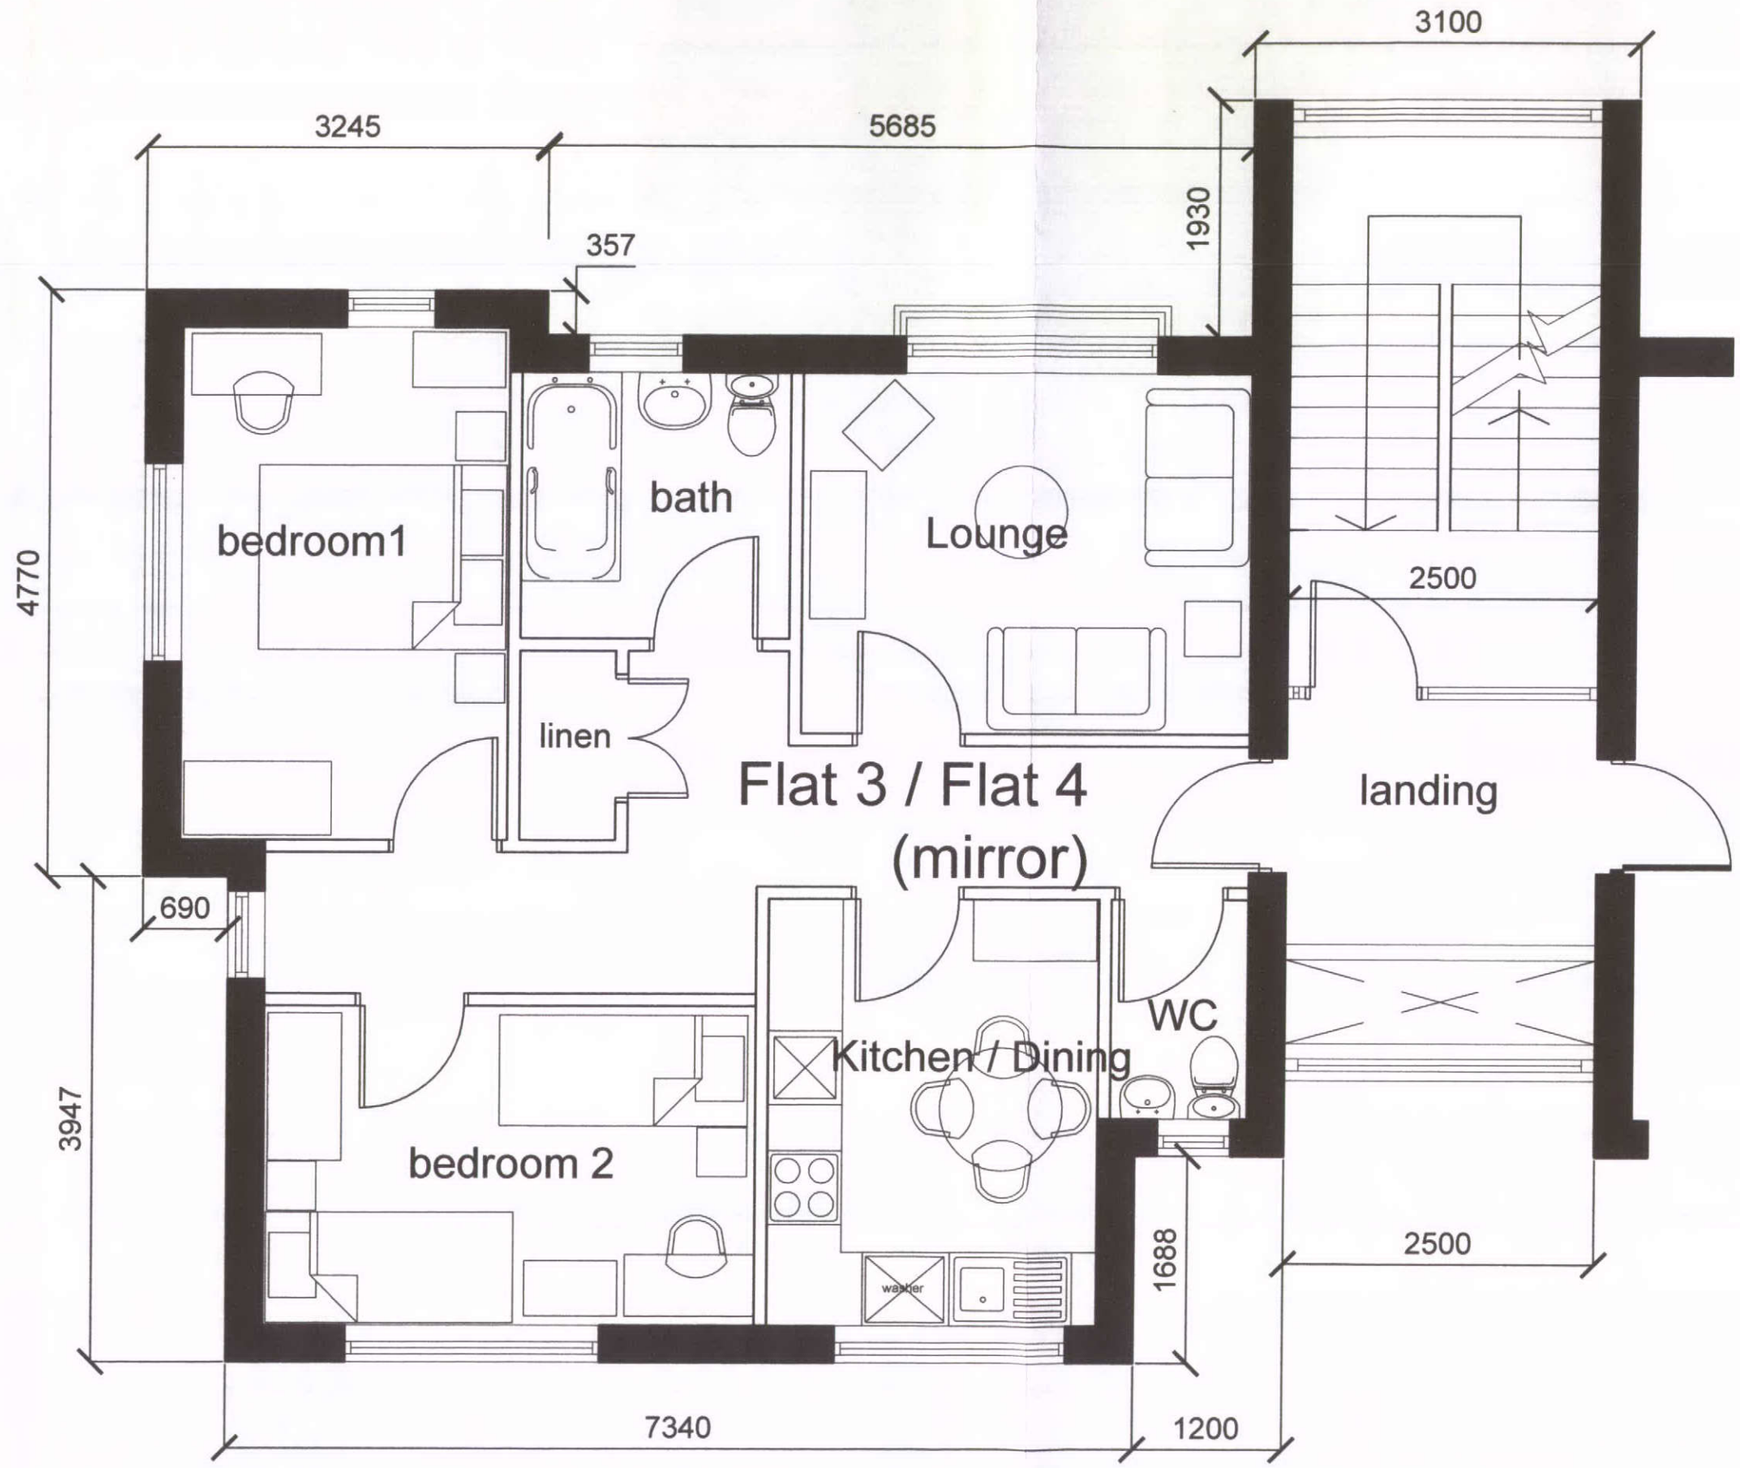

First Floor Plan

HPK/ 13/0442

HIGH PEAK BOROUGH COUNCIL
1 AUG 2013

DRAWING STATUS

DRAWN	JPW	DATE	JULY 2013
SCALE:	1:50 @ A3		
PRELIMINARY		APPROVED	DATE
PLANNING PRESENTATION		APPROVED	DATE
TENDER		APPROVED	DATE
CONSTRUCTION		APPROVED	DATE

REVISION

REF	SCOPE	DATE	DRAWN	APPROVED

NOTES

Flat 3/ Flat 4 Area: 62m2

Common Area : 18m2

CLIENT

Hallsteads Homes in Association with a Registered Provider of Social Housing

CORDONIER
Chartered Architects
10 Long Line
Sheffield
S11 7TX
Tel +44 (0)114 262 1555
Fax +44 (0)114 262 0333
www.cordonier.com

PROJECT TITLE

HALLSTEAD ROAD
DOVE HOLES NEAR BUXTON

DRAWING TITLE

2 BED FLAT TYPE B
FLOOR PLAN

PROJECT NO.	DRAWING NO.	REVISION
13.13	FT 2B	-