
Dove Holes - 2 Bed Flat Type C

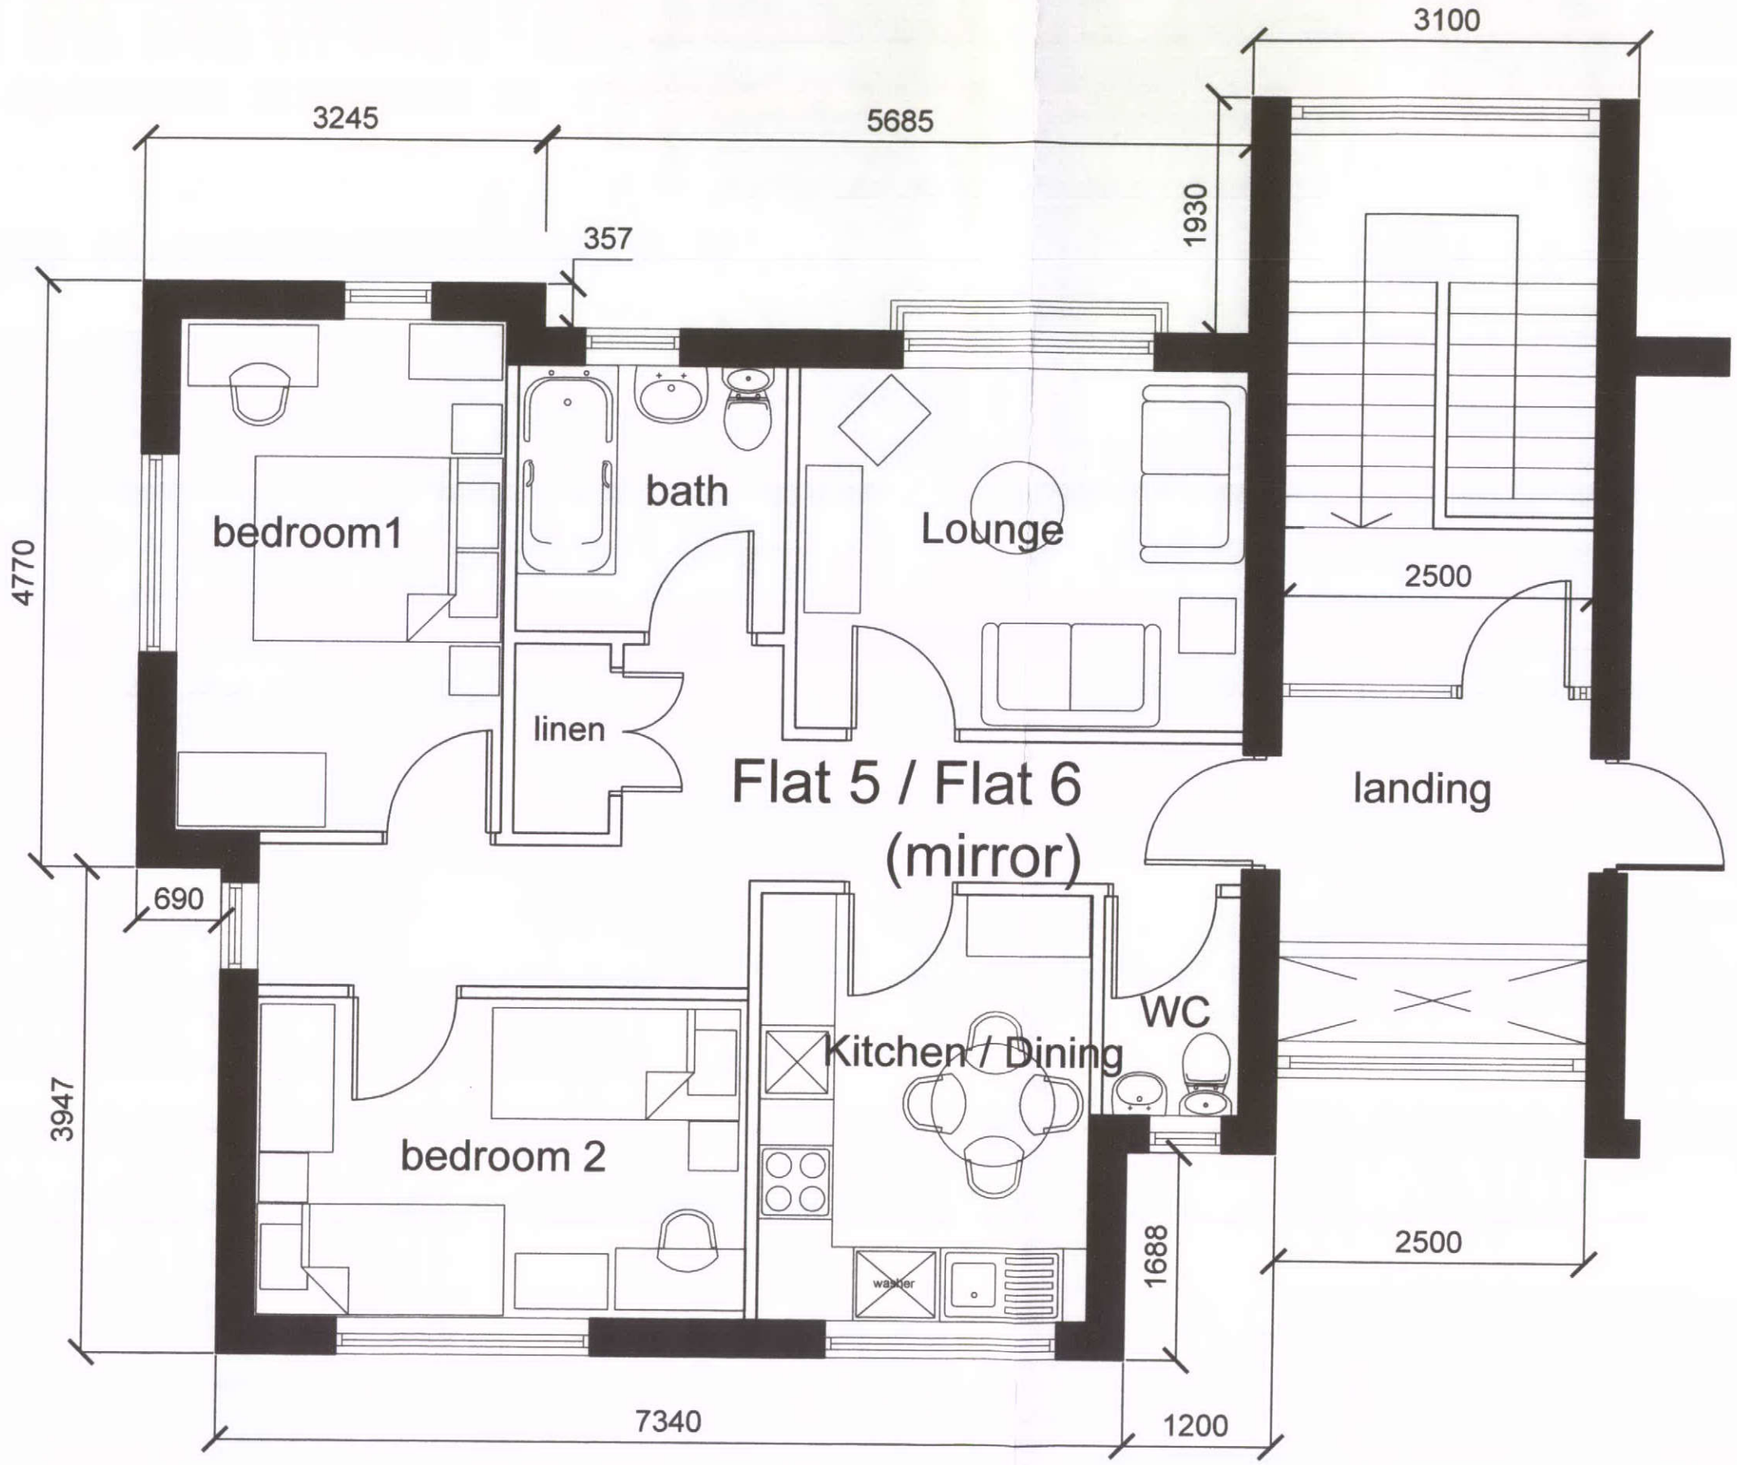

Second Floor Plan

HPK/2013/0417

HIGH PEAK BOROUGH COUNCIL
1 AUG 2013

DRAWING STATUS

DRAWN BY: JLPM		DATE JULY 2013	
SCALE: 1:50 @ A3			
PRELIMINARY	APPROVED	DATE	
PRESENTATION	APPROVED	DATE	
CONSTRUCTION	APPROVED	DATE	

REVISION

REF	SCOPE	DATE	DRAWN	APPROVED

NOTES

Flat 5/ Flat 6 Area: 62m2

Common Area : 18m2

CLIENT

Hallsteads
Homes in Association with a Registered Provider of Social Housing

CORDONIER
Chartered Architects
10 Long Line
Sheffield
S11 7TX
Tel +44 (0)114 262 1555
Fax +44 (0)114 262 0333
www.cordonier.com

PROJECT TITLE

HALLSTEAD ROAD
DOVE HOLES NEAR BUXTON

DRAWING TITLE

2 BED FLAT TYPE C
FLOOR PLAN

PROJECT NO	DRAWING NO.	REVISION
13.13	FT 2C	-