Dove Holes - 3 Bed House Type E

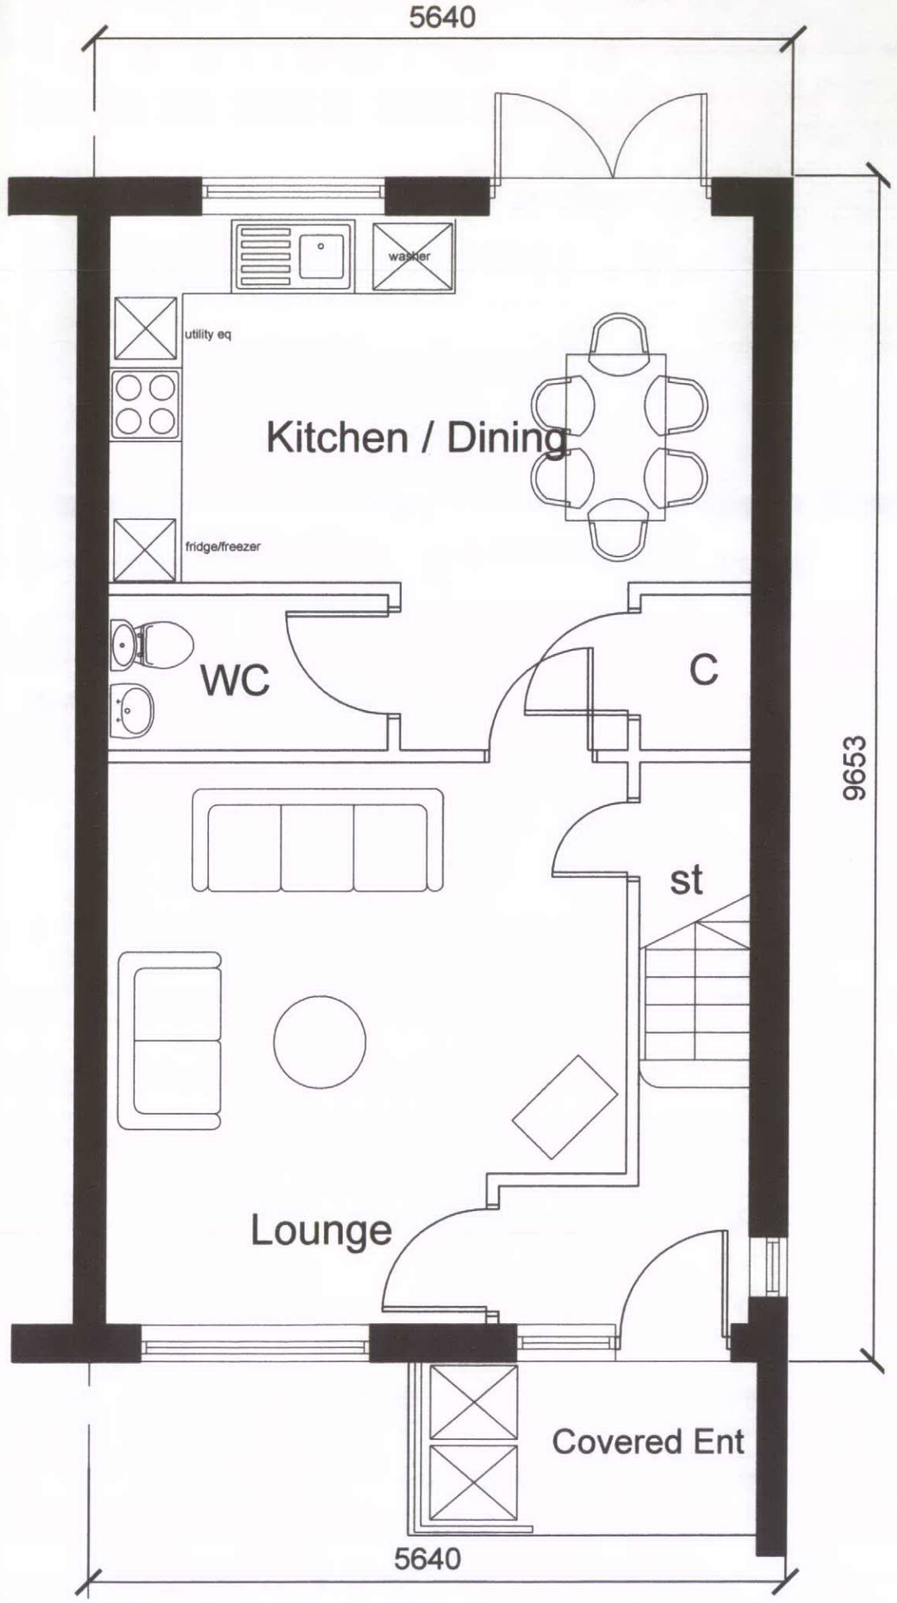

Ground Floor Plan

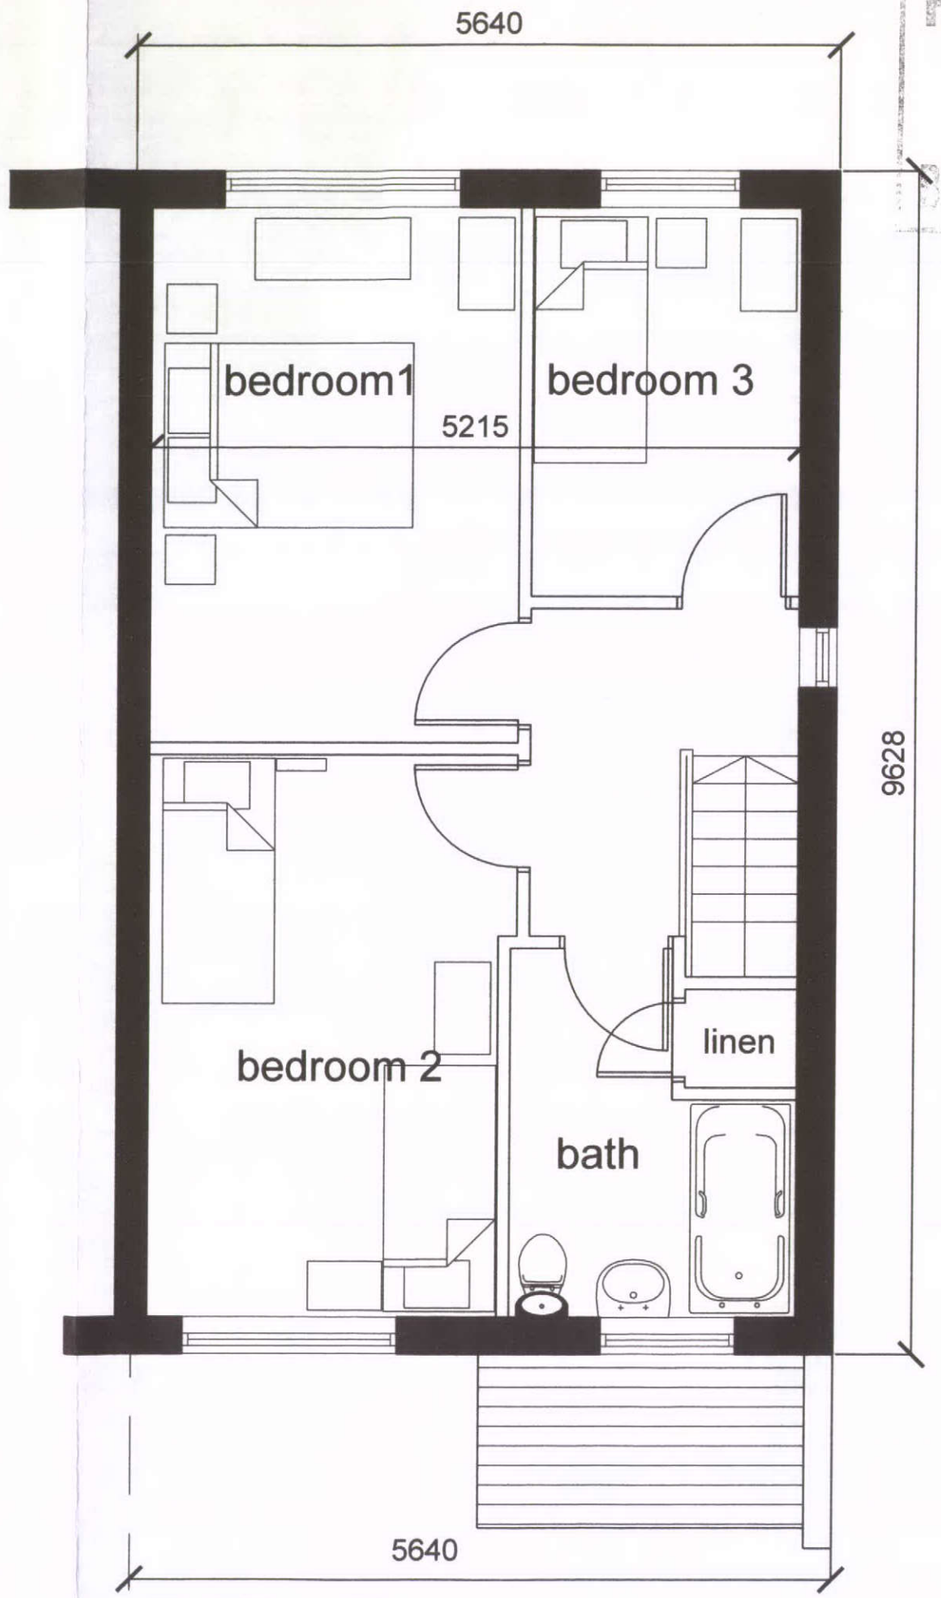

First Floor Plan

HPK/2013/0417

HIGH PEAK BOROUGH COUNCIL

1 2013

THIS DRAWING SHOULD NOT BE SCALED FROM.

ALL DIMENSIONS SHOULD BE CHECKED ON SITE.

ANY DRAWINGS, SPECIFICATIONS OR SUPPORTING DOCUMENTS SHOULD BE REPORTED TO CORDONIER GROUP LLP.

THIS DRAWING IS THE COPYRIGHT OF CORDONIER GROUP LLP.

DRAWING STATUS

DRAWN BY: JPM		DATE JULY 2013	
SCALE: 1:50 @ A3			
PRELIMINARY	APPROVED	DATE	
PRESENTATION	APPROVED	DATE	
TENDER	APPROVED	DATE	
CONSTRUCTION	APPROVED	DATE	

REVISION

REF	SCOPE	DATE	DRAWN	APPROVED

NOTES

Total Area: 94m2

CLIENT

Hallsteads Homes

CORDONIER
Chartered Architects
10 Long Line
Sheffield
S11 7TX
Tel +44 (0)114 262 1555
Fax +44 (0)114 262 0333
www.cordonier.com

PROJECT TITLE

HALLSTEAD ROAD
DOVE HOLES NEAR BUXTON

DRAWING TITLE

3 BED HOUSE TYPE E
FLOOR PLAN

PROJECT NO	DRAWING NO	REVISION
13.13	HT 3E	-