Signage Front Elevations drawing, Mr John Baker - Buxton

Signage is same size as current, but the material and lettering is different, also the red colour on here is not the burgandy toned down version that will be going on the store.

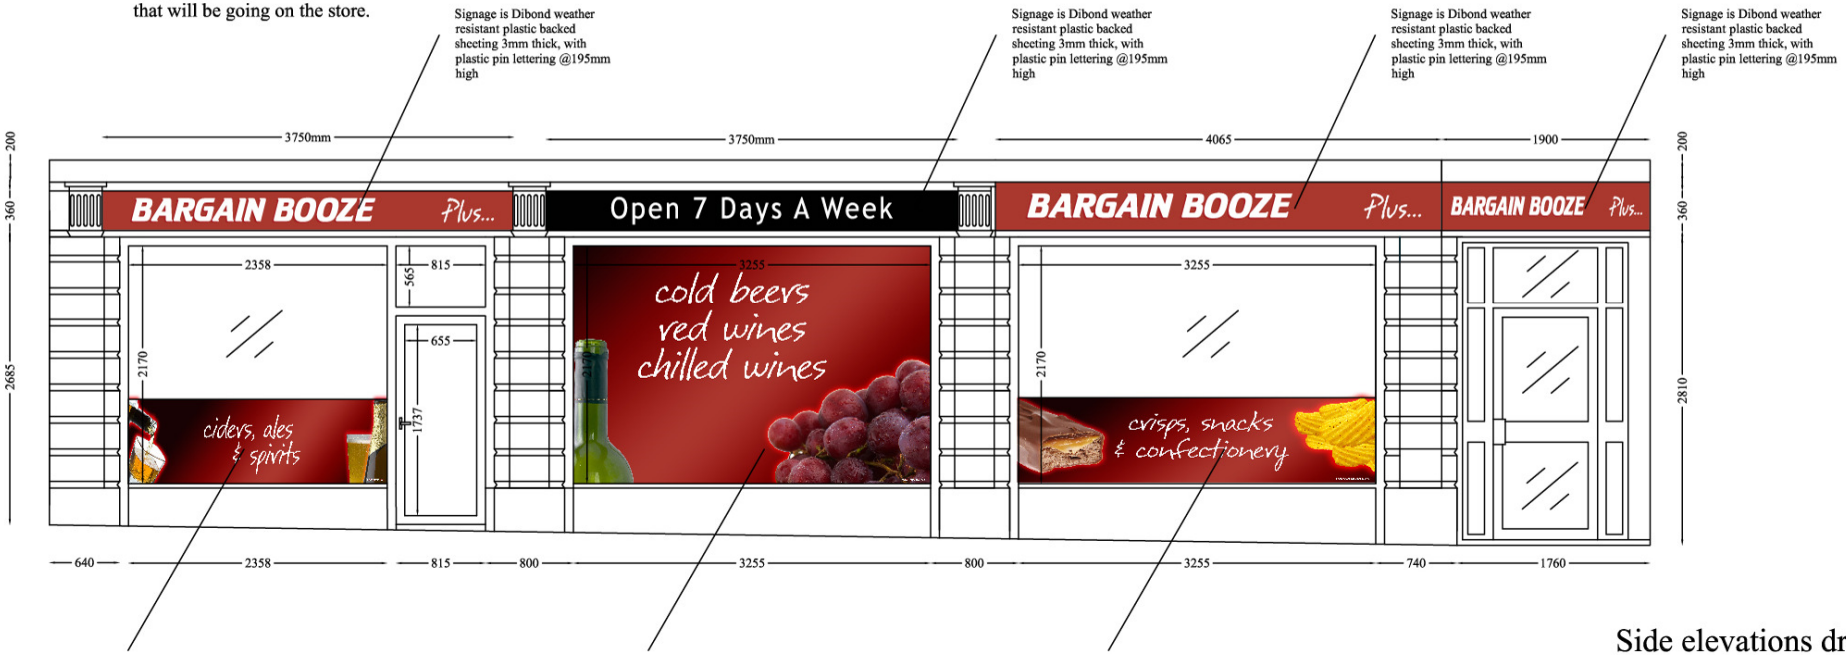

Side elevations drawing showing where the light sits on the overhanging roof

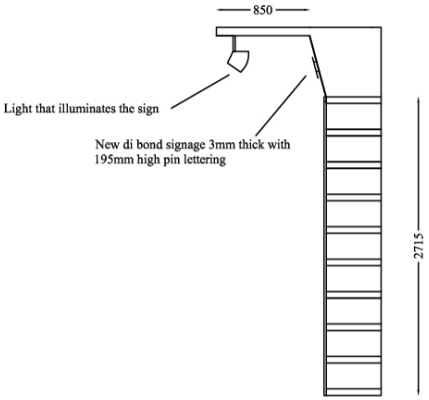

Revision A - changes to sign fascia colour

IT IS THE FRANCHISEES RESPONSIBILITY TO ENSURE THAT THE SITE COMPLIES WITH THE DISABILITY DISCRIMINATION ACT 1995 PART 111.

SHOPFITTER TO CHECK ALL DIMENSIONS VIA SITE SURVEY PRIOR TO MATERIALS BEING ORDERED.

ANY ADDITIONAL EXTRAS ORDERED FOR BY FRANCHISEE, OR NEEDED TO COMPLETE RE-FIT, WILL BE CHARGED AS EXTRA TO FRANCHISEE.

Store Address:

Bargain Booze
23 - 27 High Street
Buxton
Derbyshire
SK17 6ET

Client Name:	John Baker	Revision:	
Drawn By:	Andrew Wright	Date: 21.5.13	Scale: 1:50
Sq Ft:		BARGAIN BOOZE Plus...	