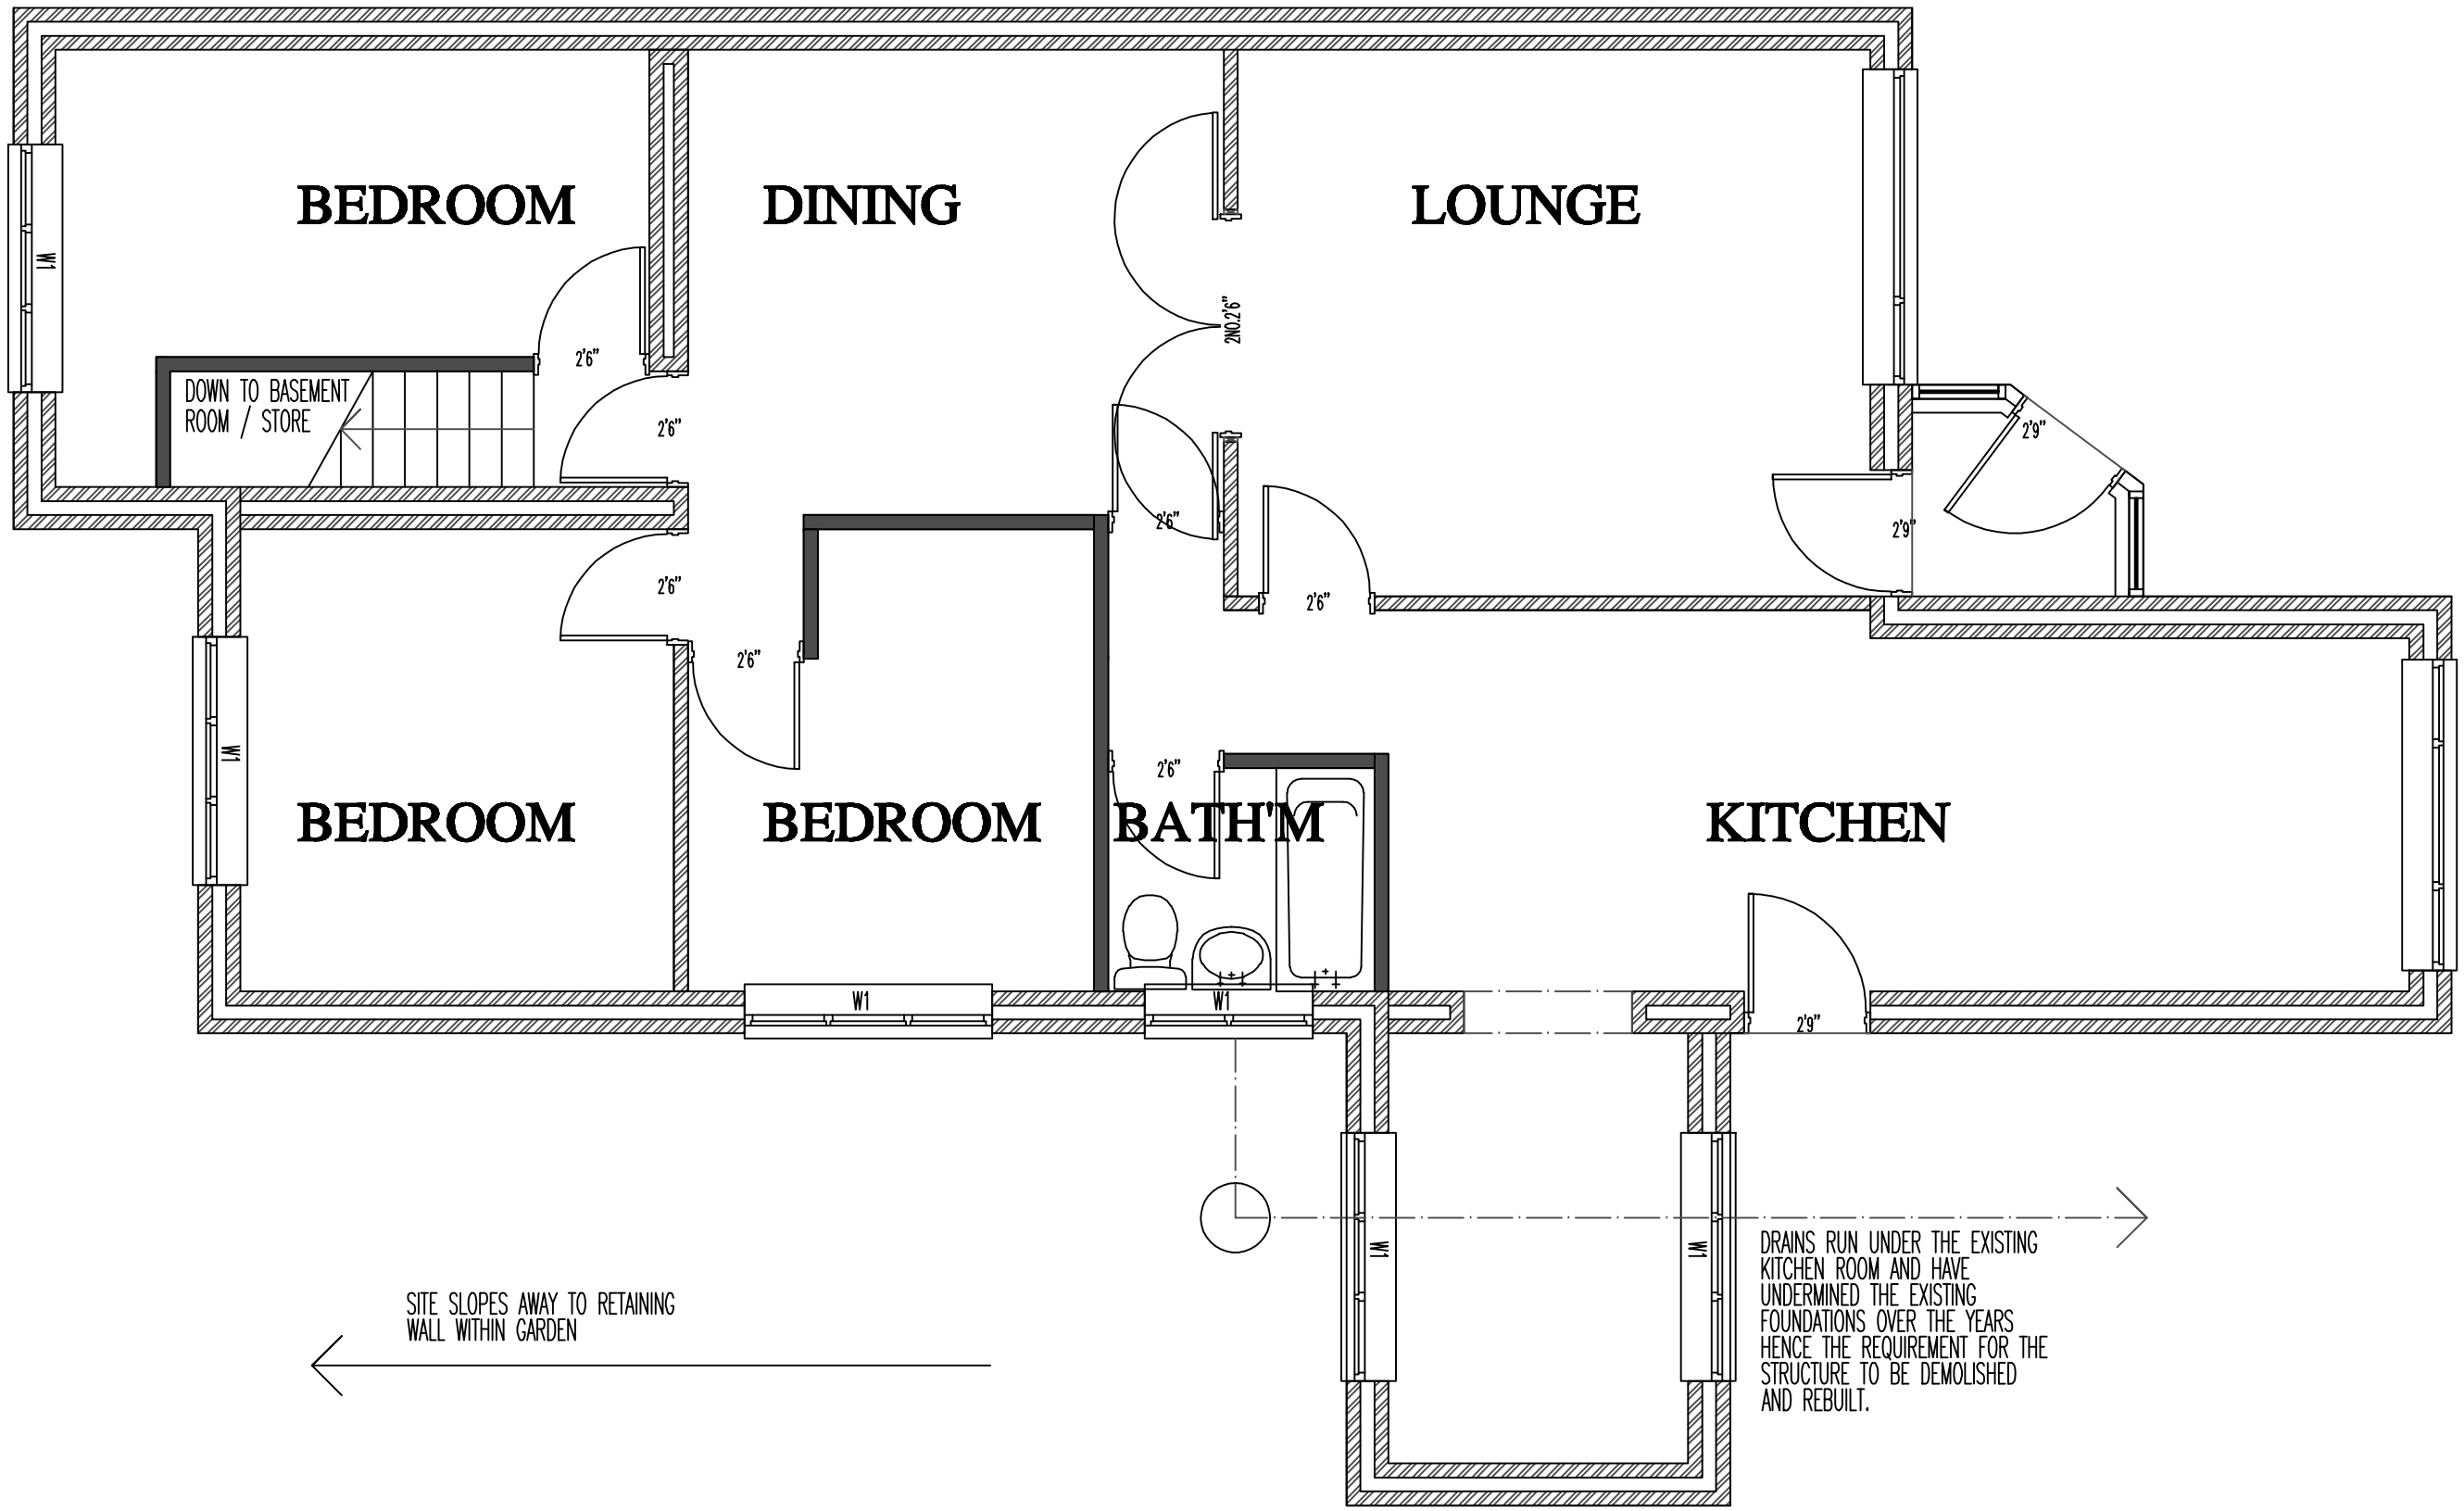



## GROUND FLOOR AS EXISTING 1:50

# 21 CENTRAL DRIVE, BUXTON

SURVEY 01

21 CENTRAL DRIVE