


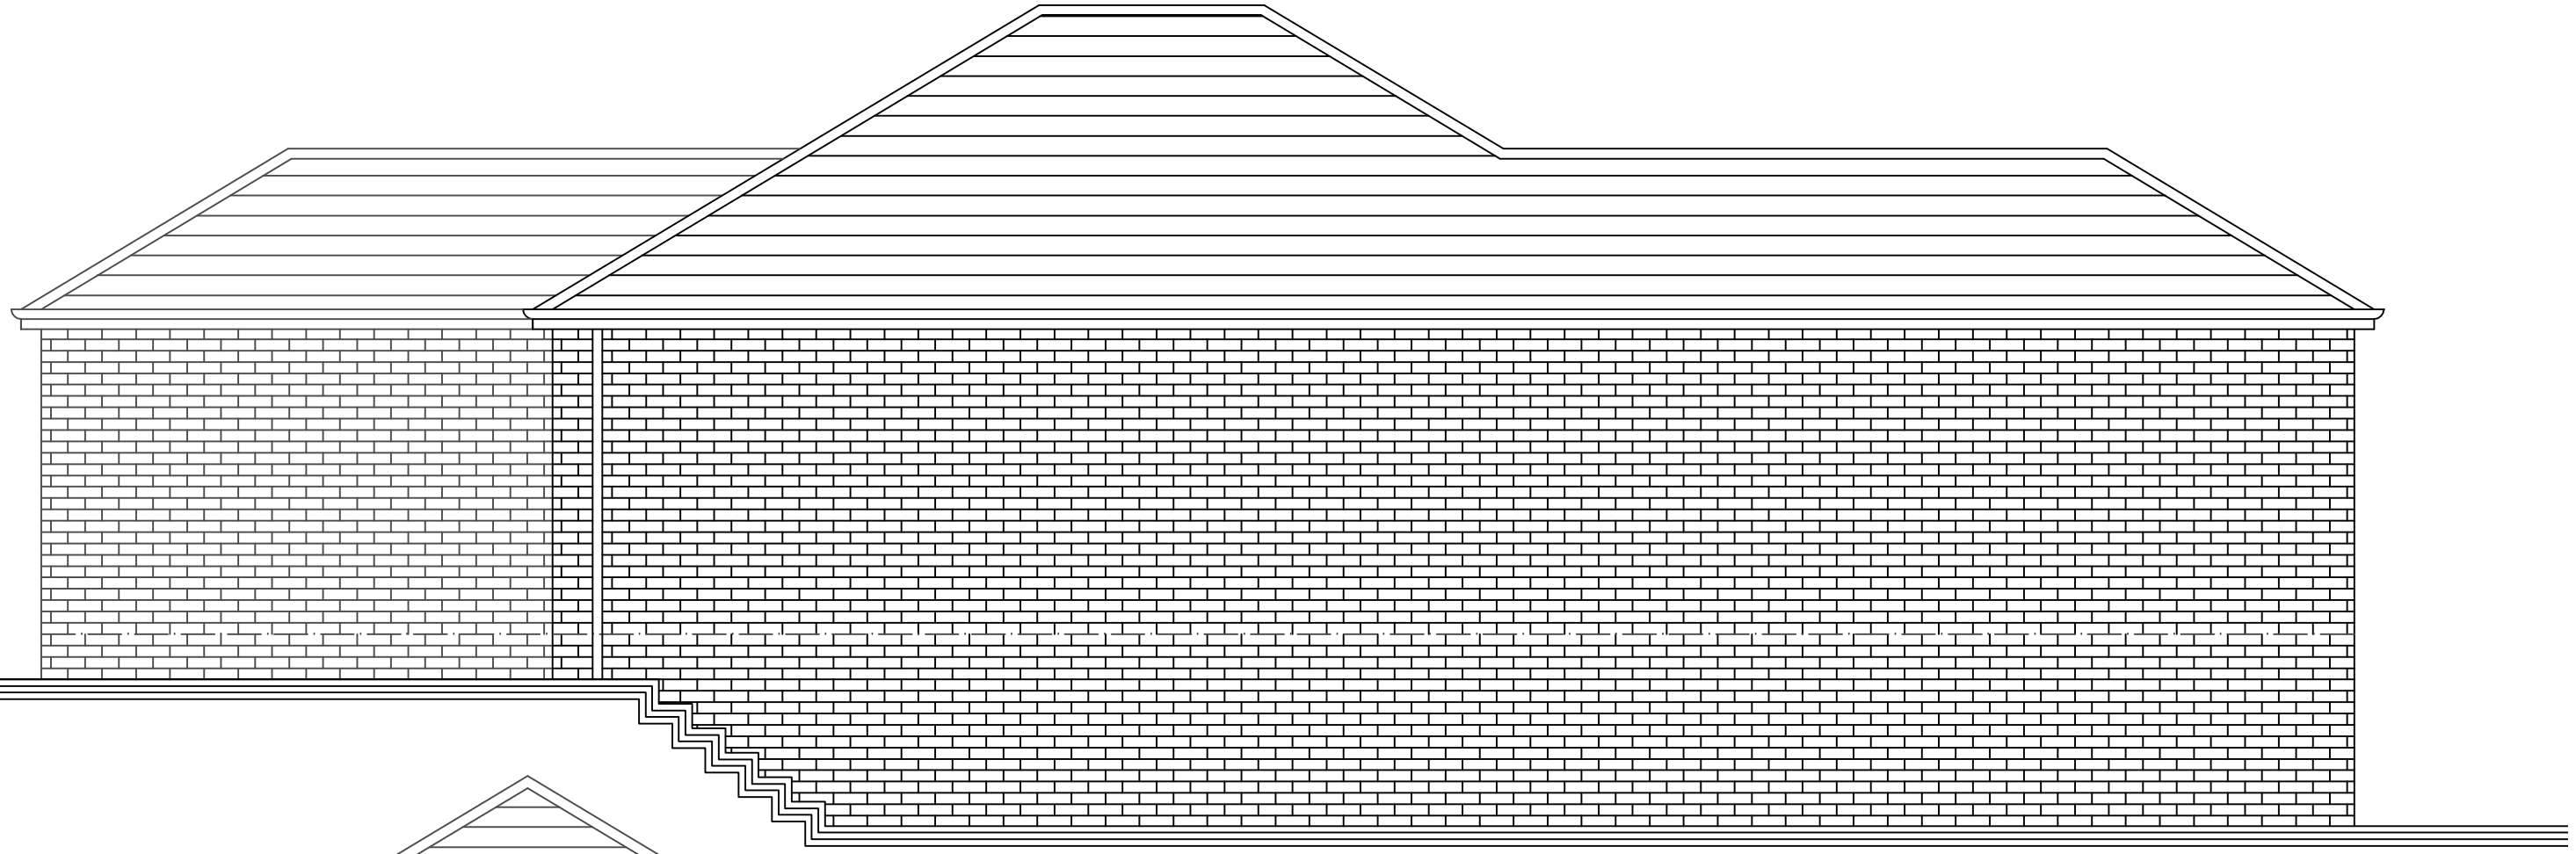









REAR AND SIDE ELEVATIONS 1:50

21 CENTRAL DRIVE, BUXTON

SURVEY 03

21 CENTRAL DRIVE