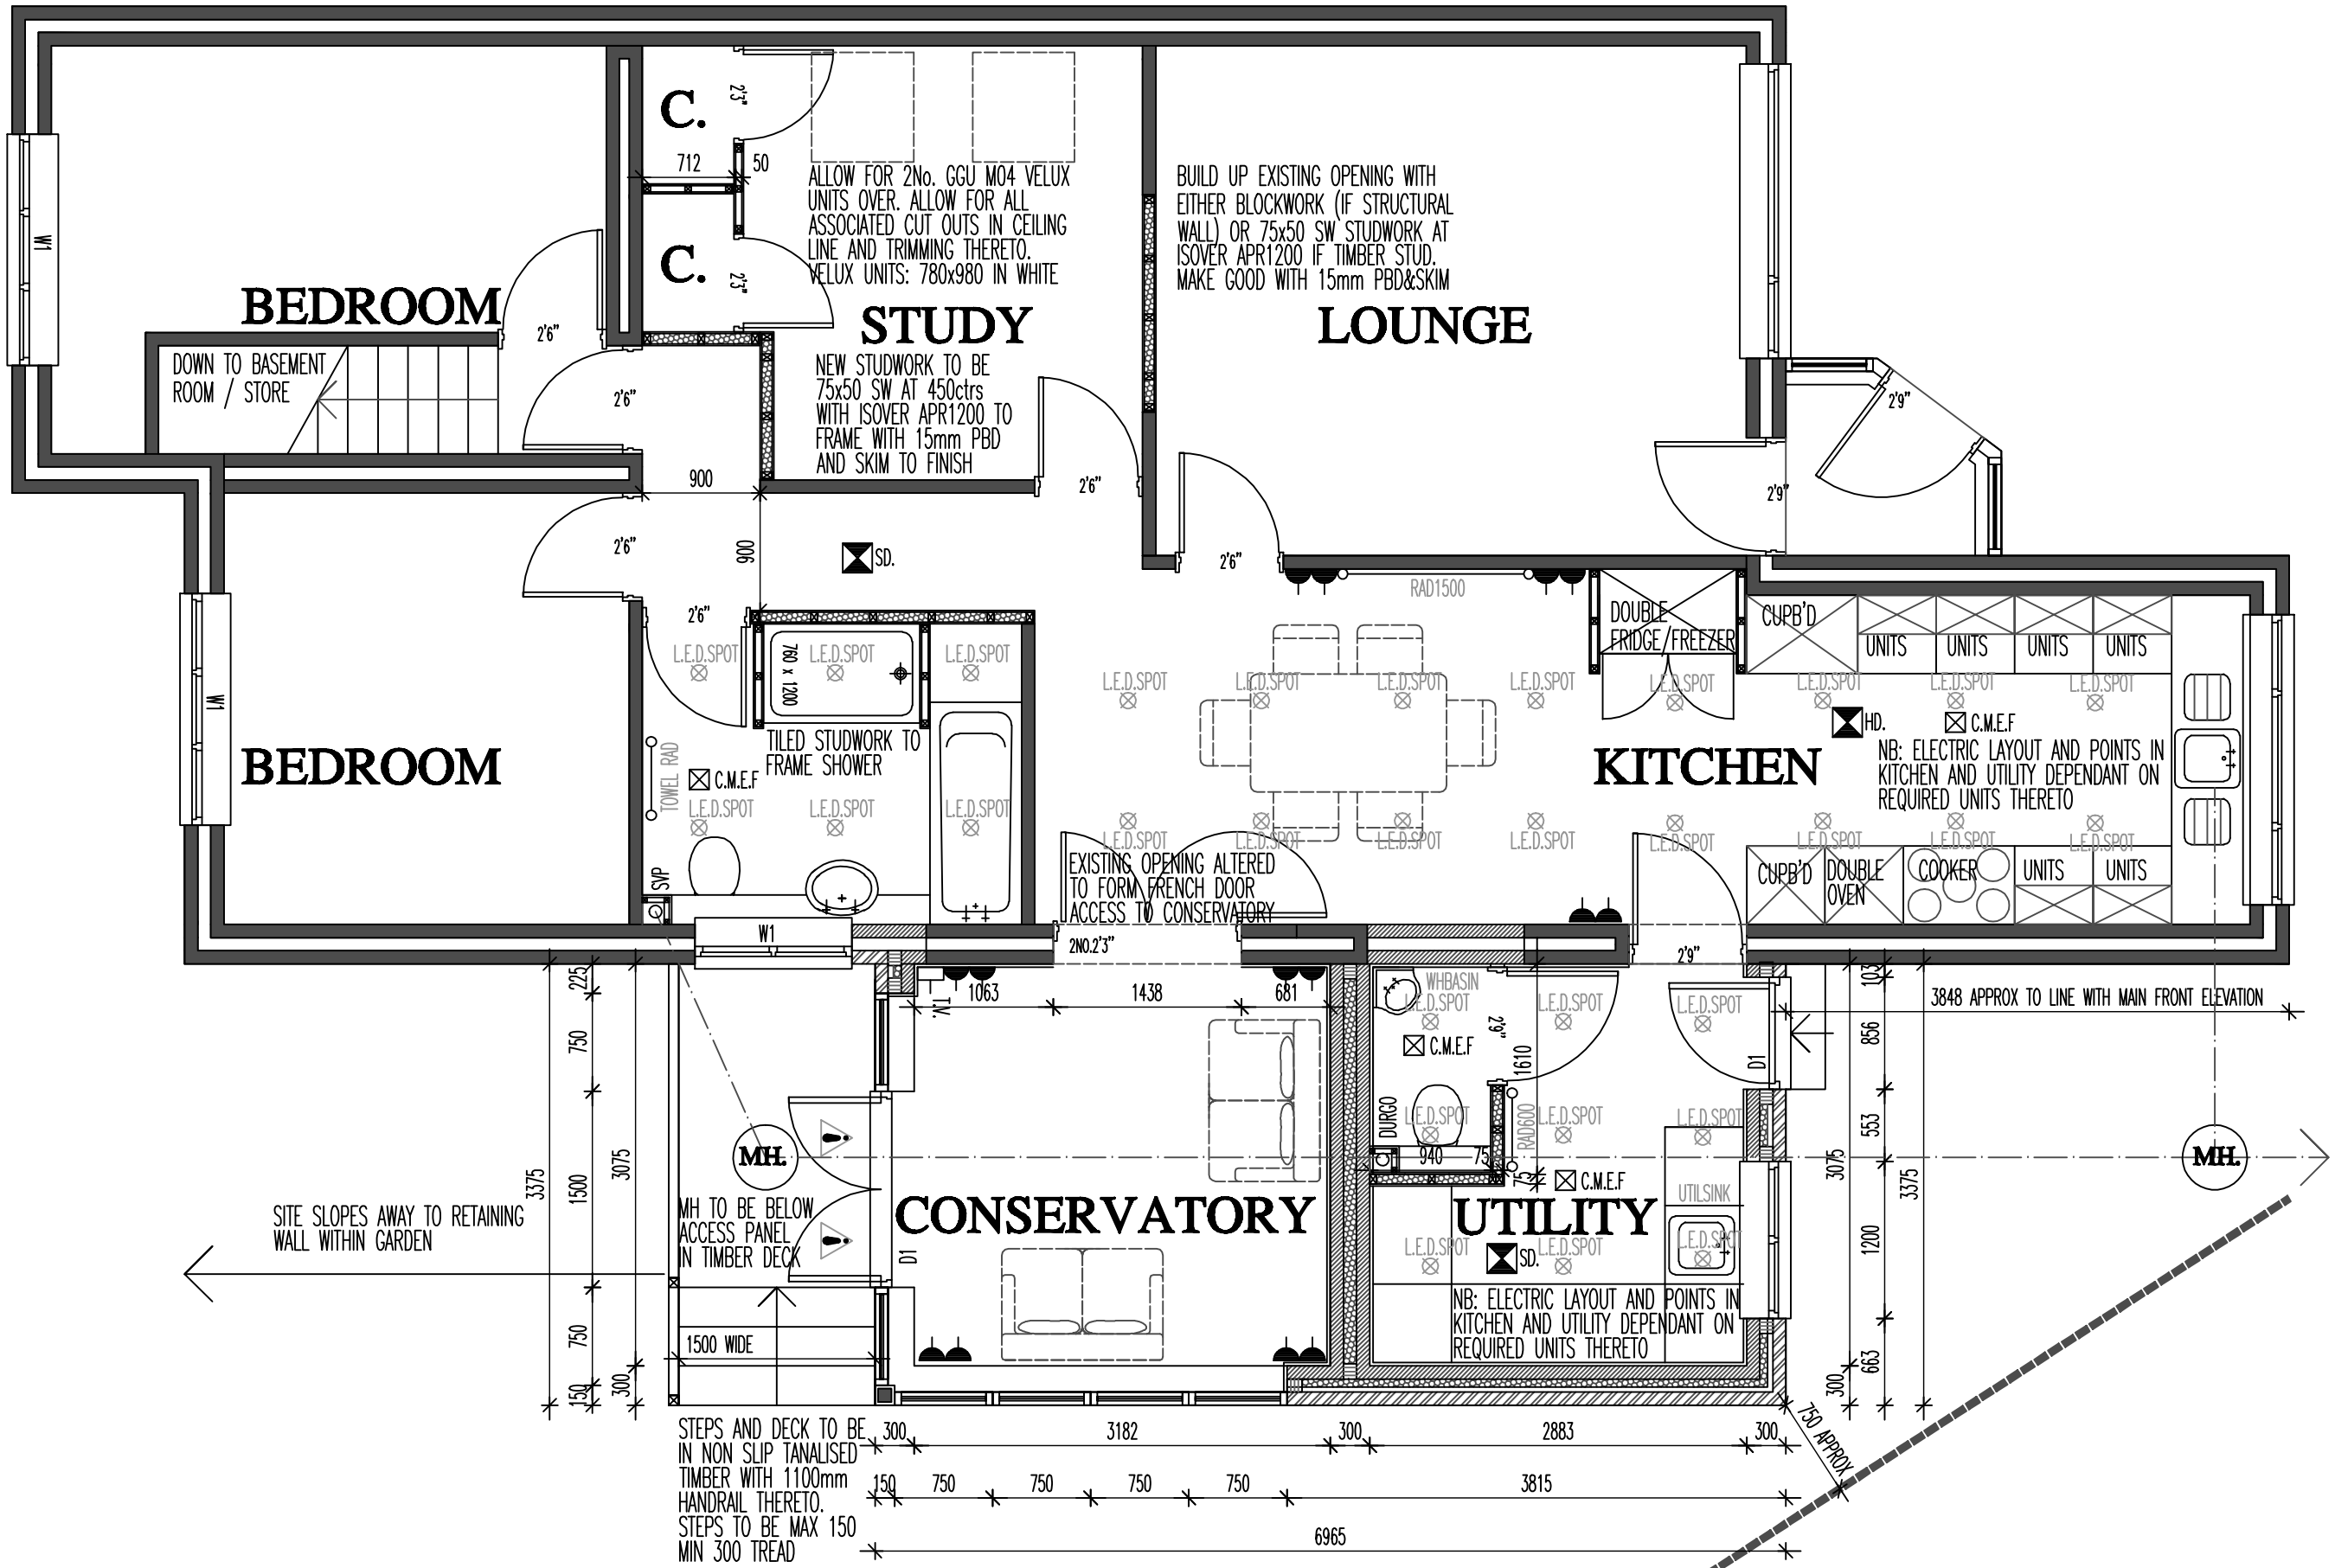


PROPOSED GROUND FLOOR PLAN 1:50

21 CENTRAL DRIVE, BUXTON

PROPOSED 01

21 CENTRAL DRIVE