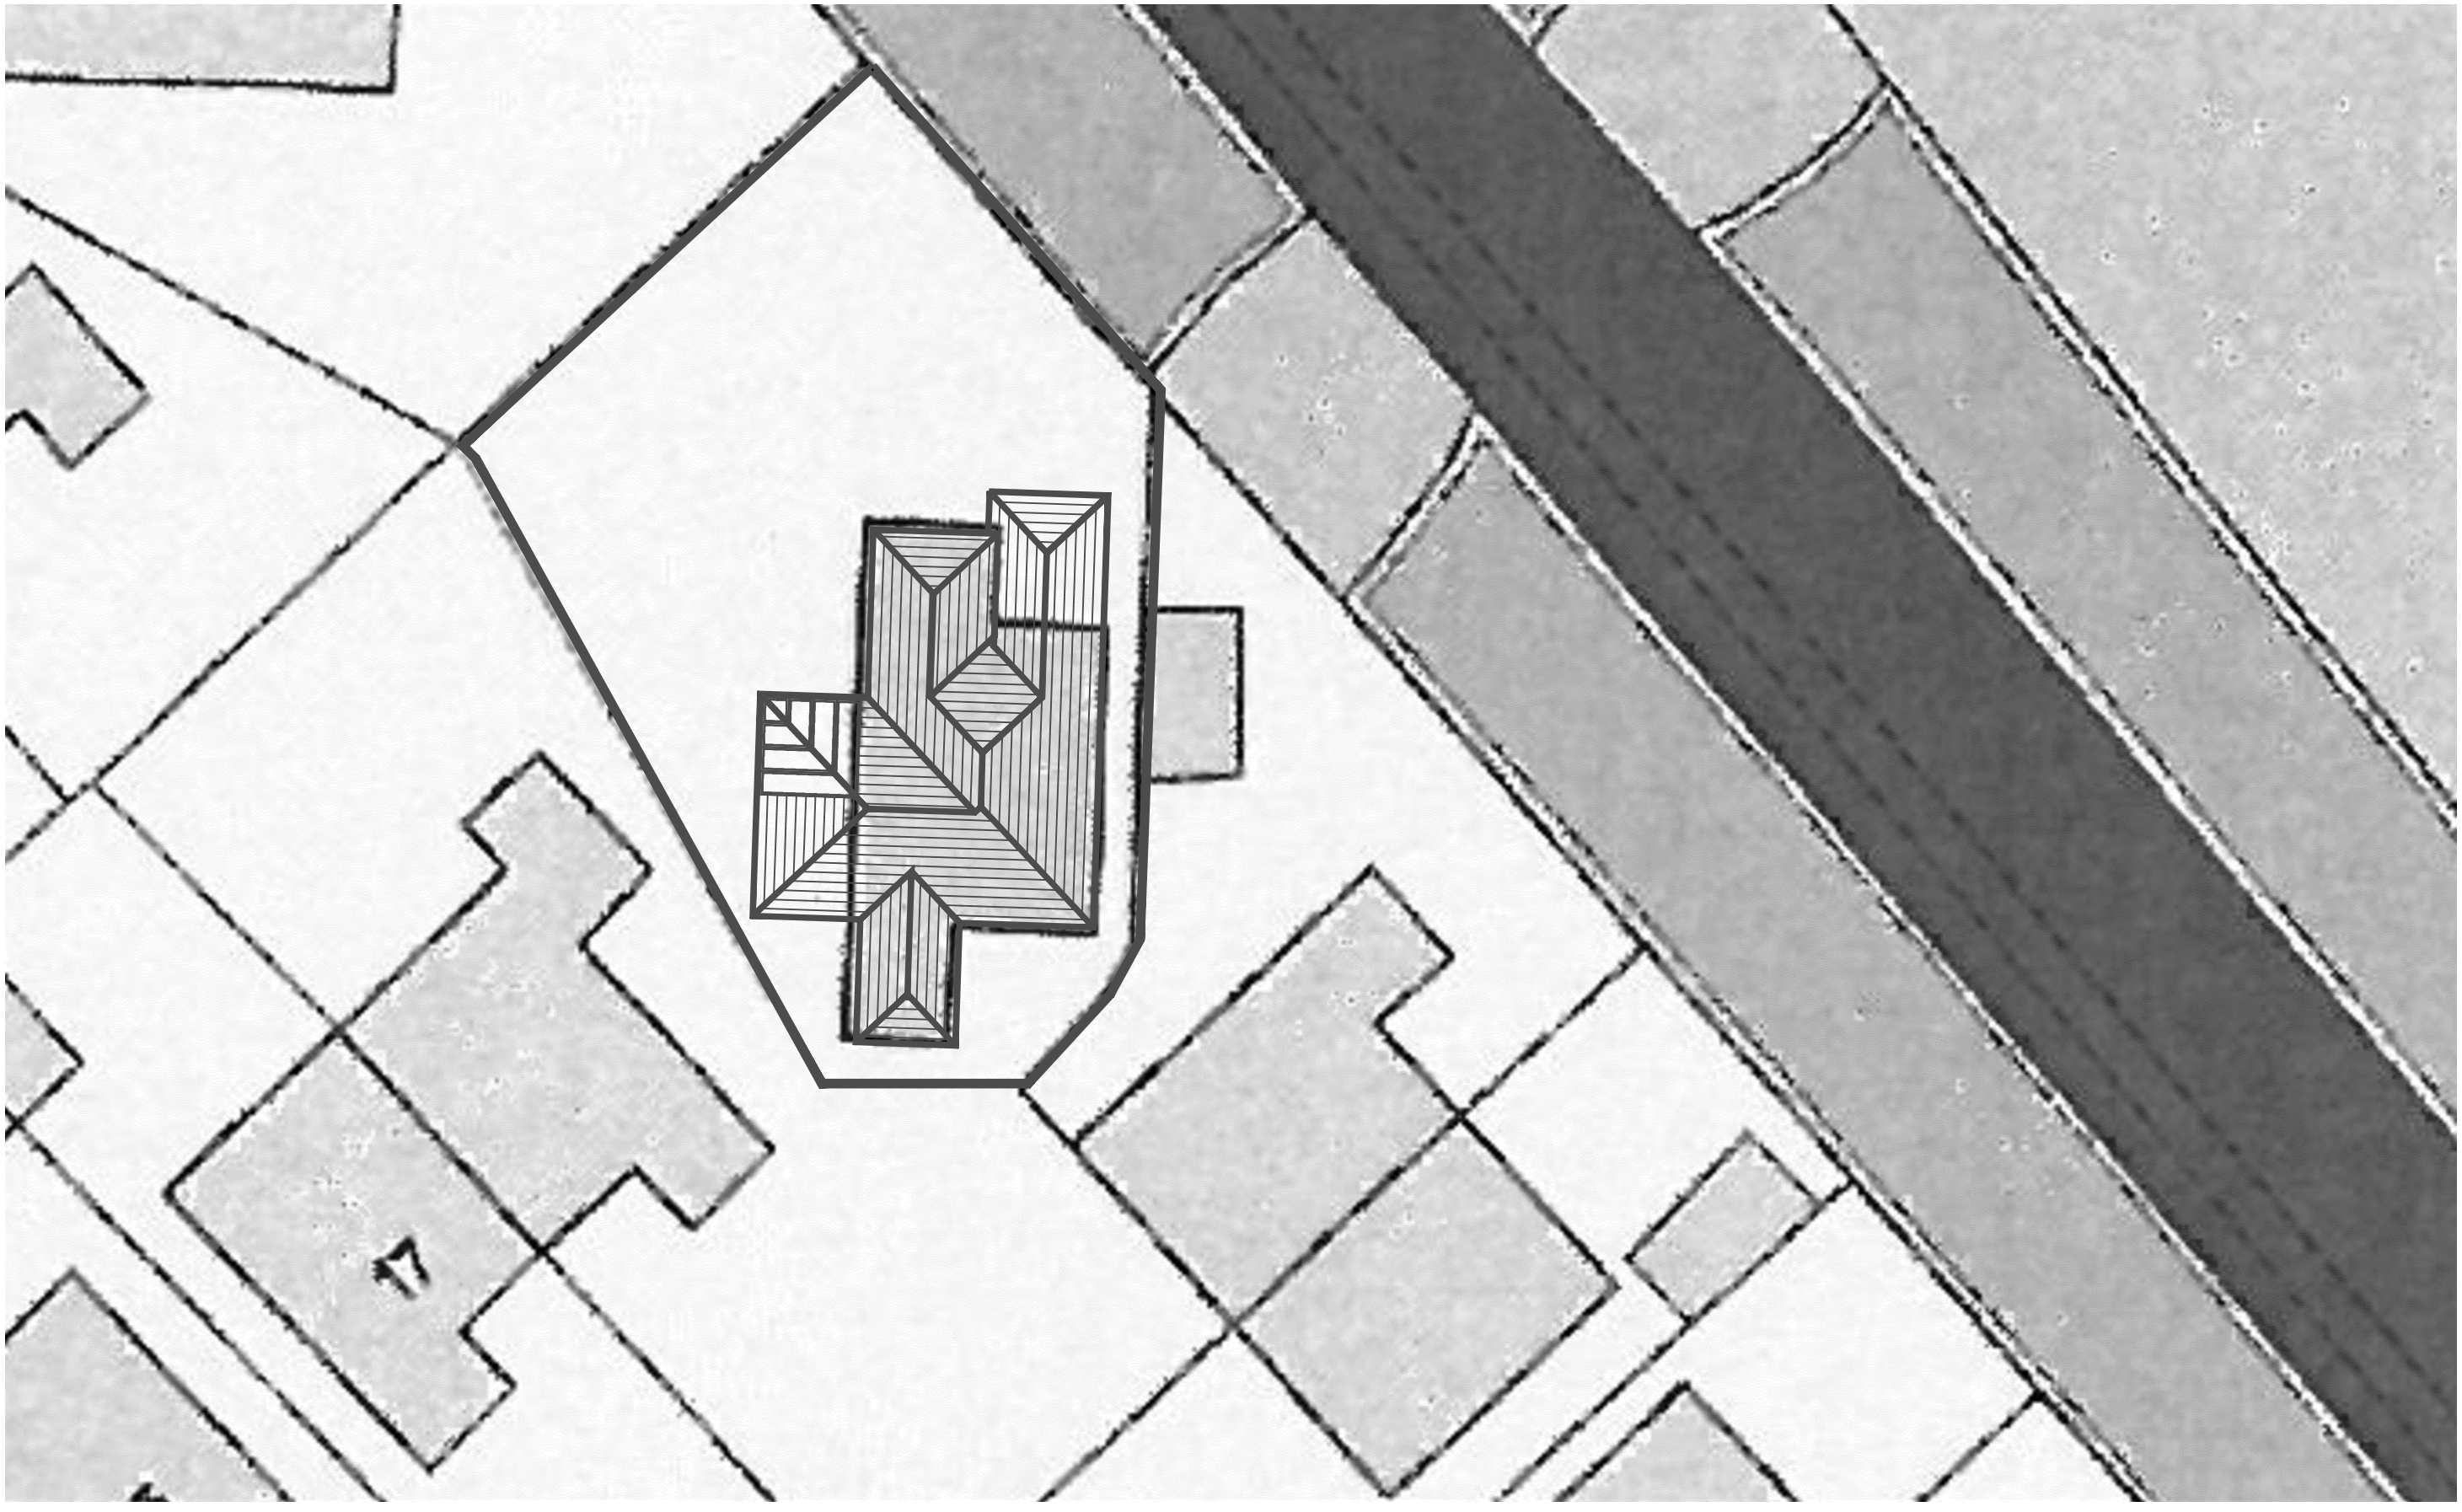


PROPOSED LOCATION ROOF PLAN 1:200

21 CENTRAL DRIVE, BUXTON