

FRONT ELEVATION

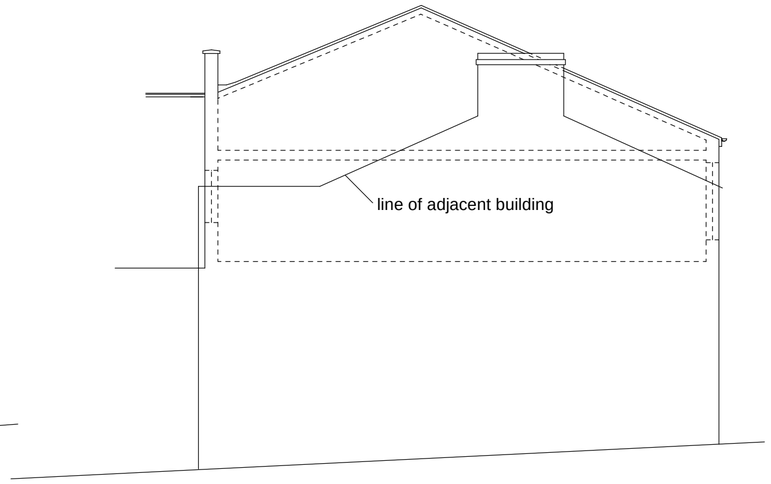

SIDE ELEVATION

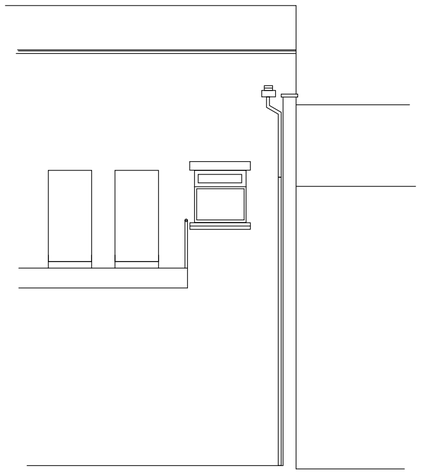

REAR ELEVATION

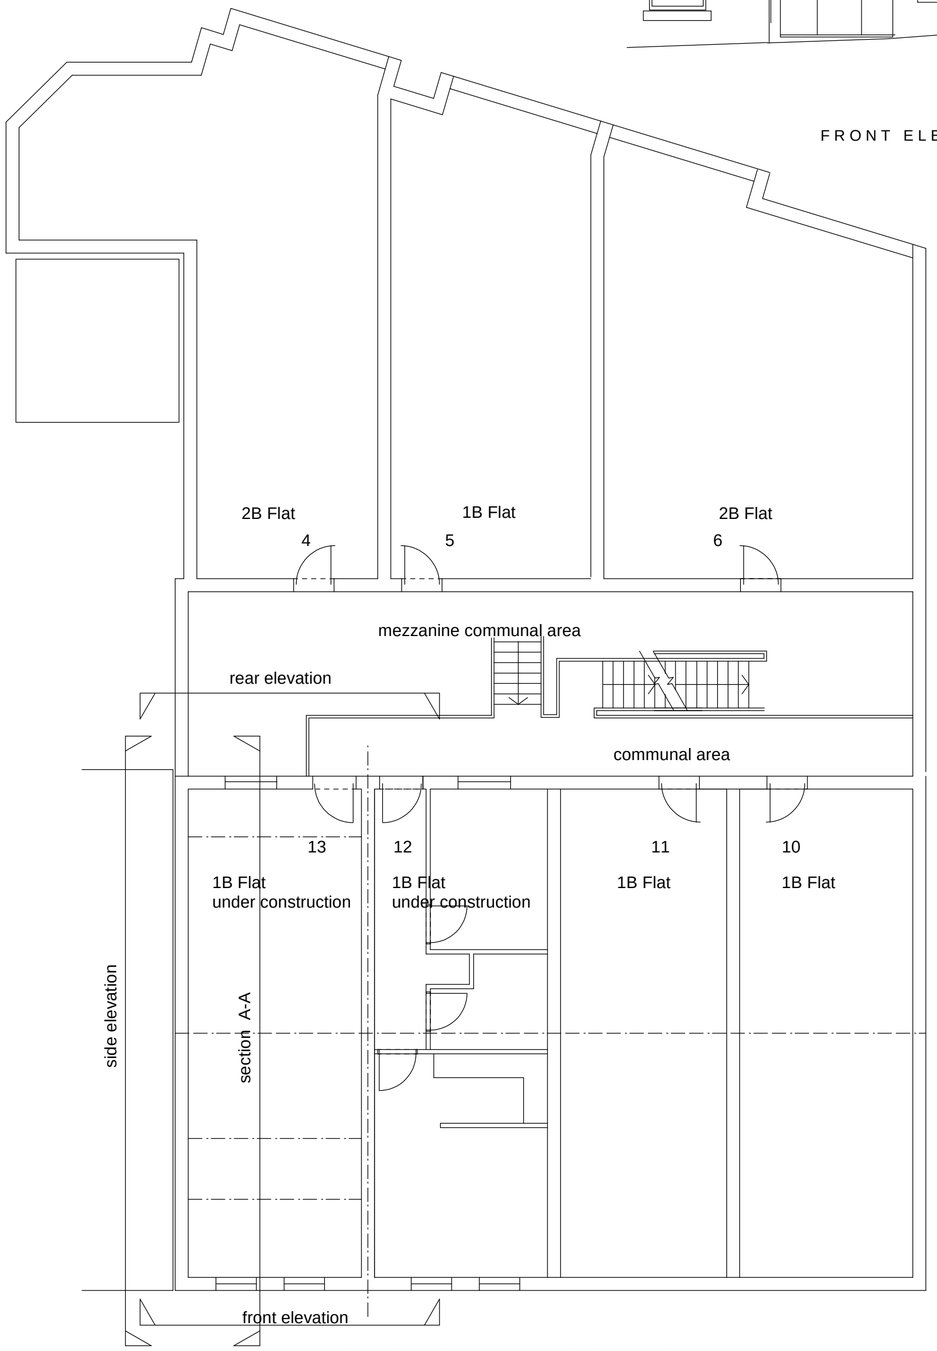

FIRST FLOOR AND MEZZANINE PLAN

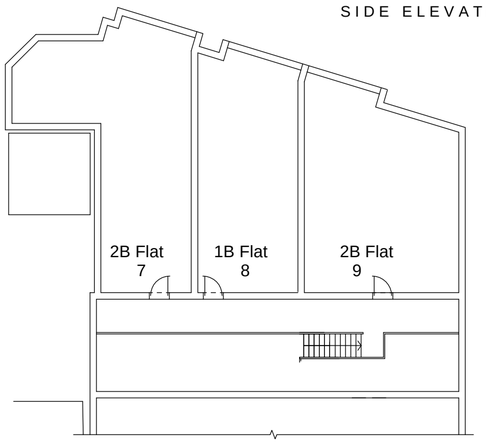

2nd FLOOR PLAN scale: 1: 200
Mezzanine level

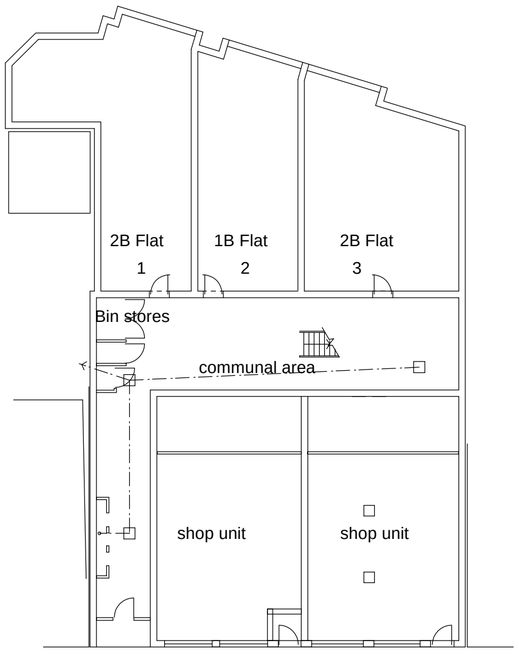

GROUND FLOOR PLAN scale: 1: 200

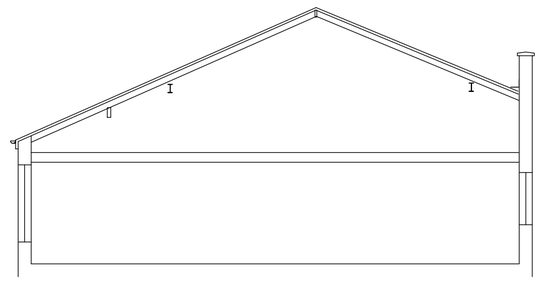

SECTION A-A

Barrie Jones
ARCHITECTS
70 Fence Avenue Macclesfield Cheshire SK10 1LT
Tel/Fax 01625 617940 e-mail: bj.architects@btinternet.com

L MACDONALD
Sylvan Court, 26-30 Union Road, New Mills

Existing Layout

0 1 2 4M
0 1 4 8M
scale: 1/100 & 1/200 @ A2
Drawing No MCD13SK22 / 01
Rev
date: 19.4.13