

FRONT ELEVATION

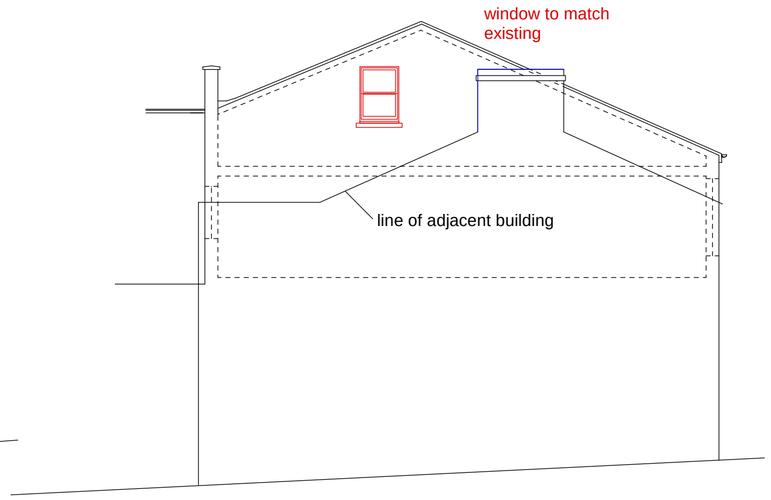

SIDE ELEVATION

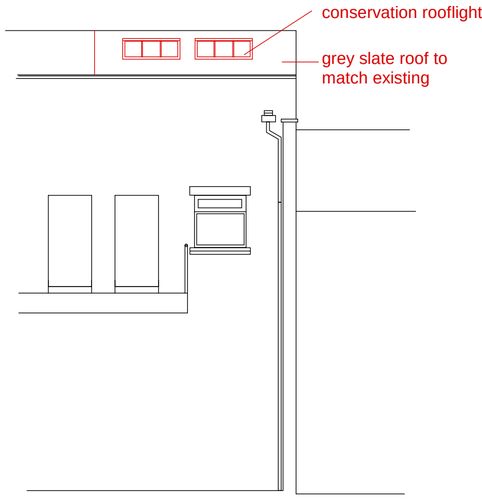

REAR ELEVATION

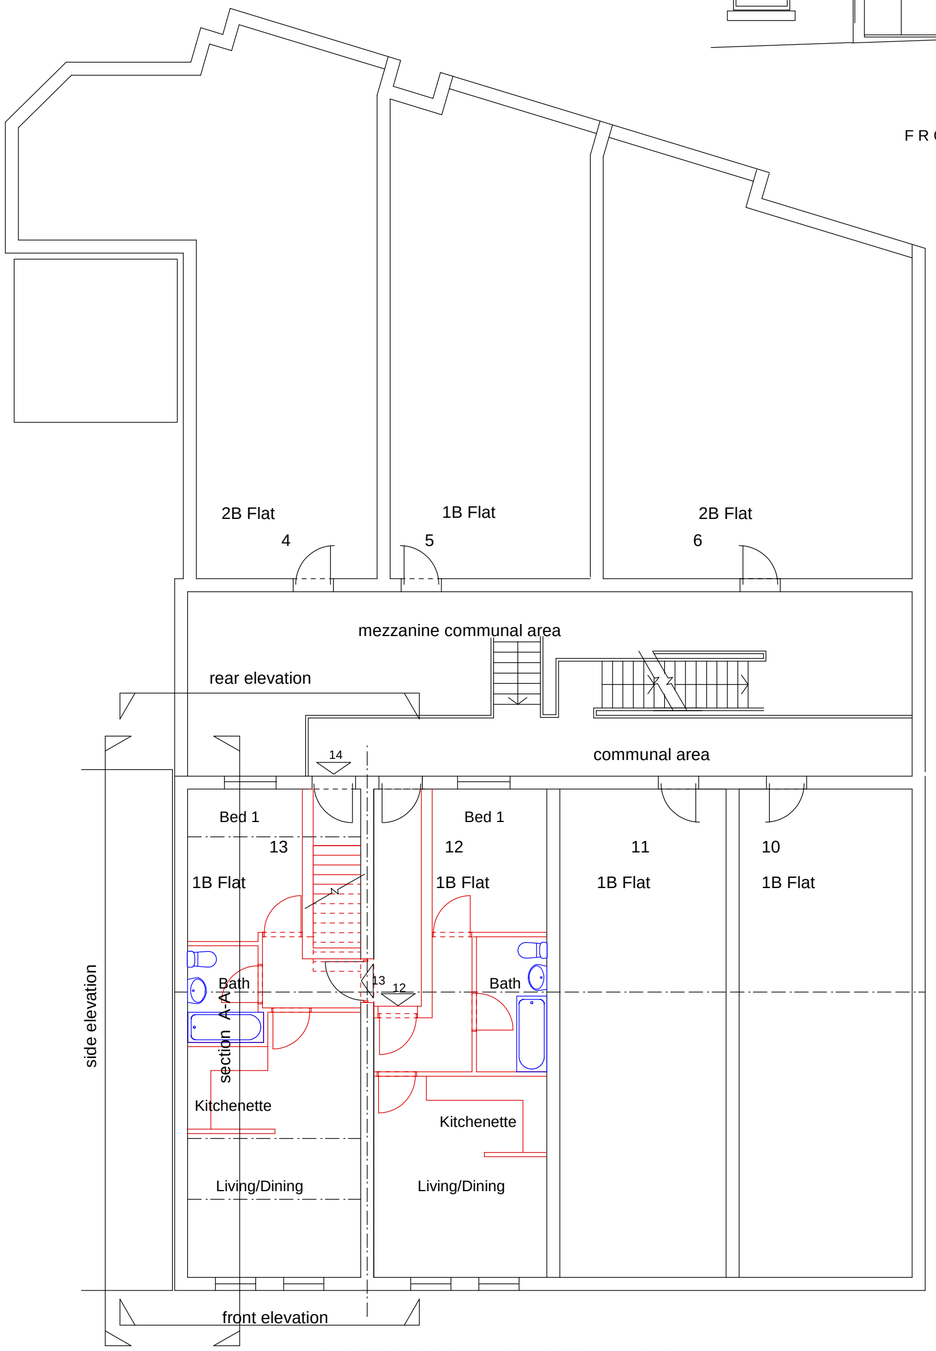

FIRST FLOOR AND MEZZANINE PLAN

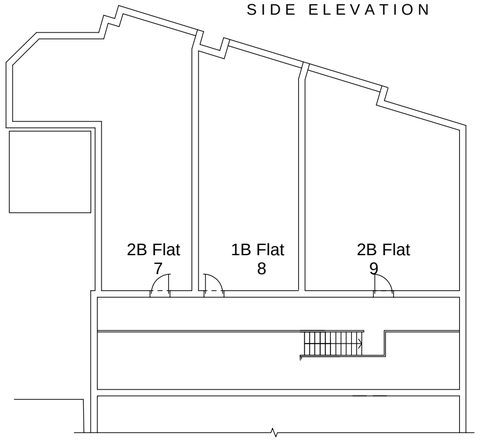

2nd FLOOR PLAN scale: 1: 200
Mezzanine level

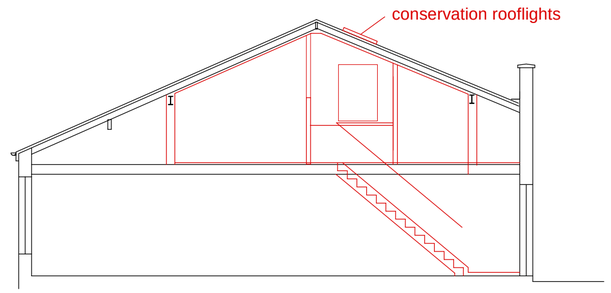

SECTION A-A

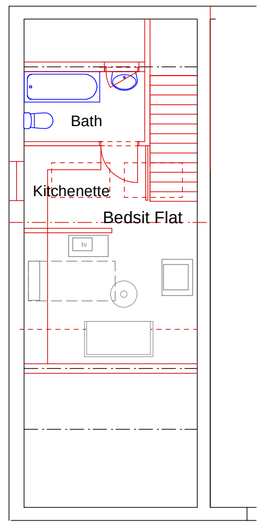

SECOND FLOOR PLAN
Proposed new Bedsit

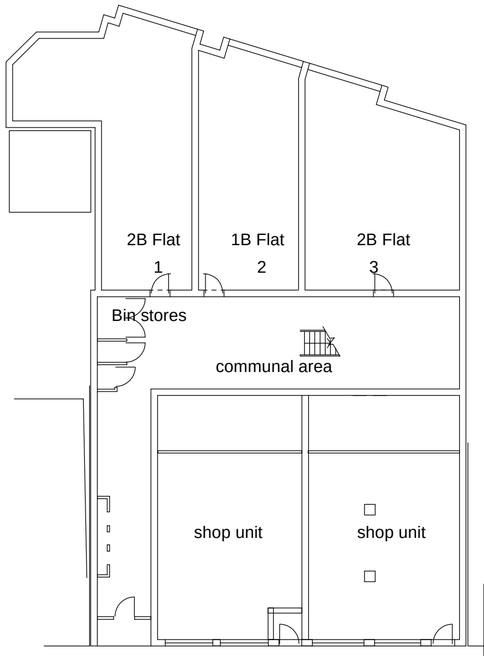

GROUND FLOOR PLAN scale: 1: 200

A 31-7-13 Omit change of roof line to rear. Omit bathroom window & rooflight. Change proportions of kitchen window. Change rooflights to conservation type

Barrie Jones
ARCHITECTS
70 Fence Avenue Macclesfield Cheshire SK10 1LT
Tel/Fax 01625 617940 e-mail: bj.architects@btinternet.com

L MACDONALD
Sylvan Court, 26-30 Union Road, New Mills

Additional Bedsit unit
Proposed Layout

0 1 2 4M
0 1 4 8M
scale: 1/100 & 1/200 @ A2
Drawing No MCD13SK22 / 03 A
Rev A
date: 19.4.13