HPK/2013/0448
HIGH PEAK
1 AUG 2013
BOROUGH COUNCIL

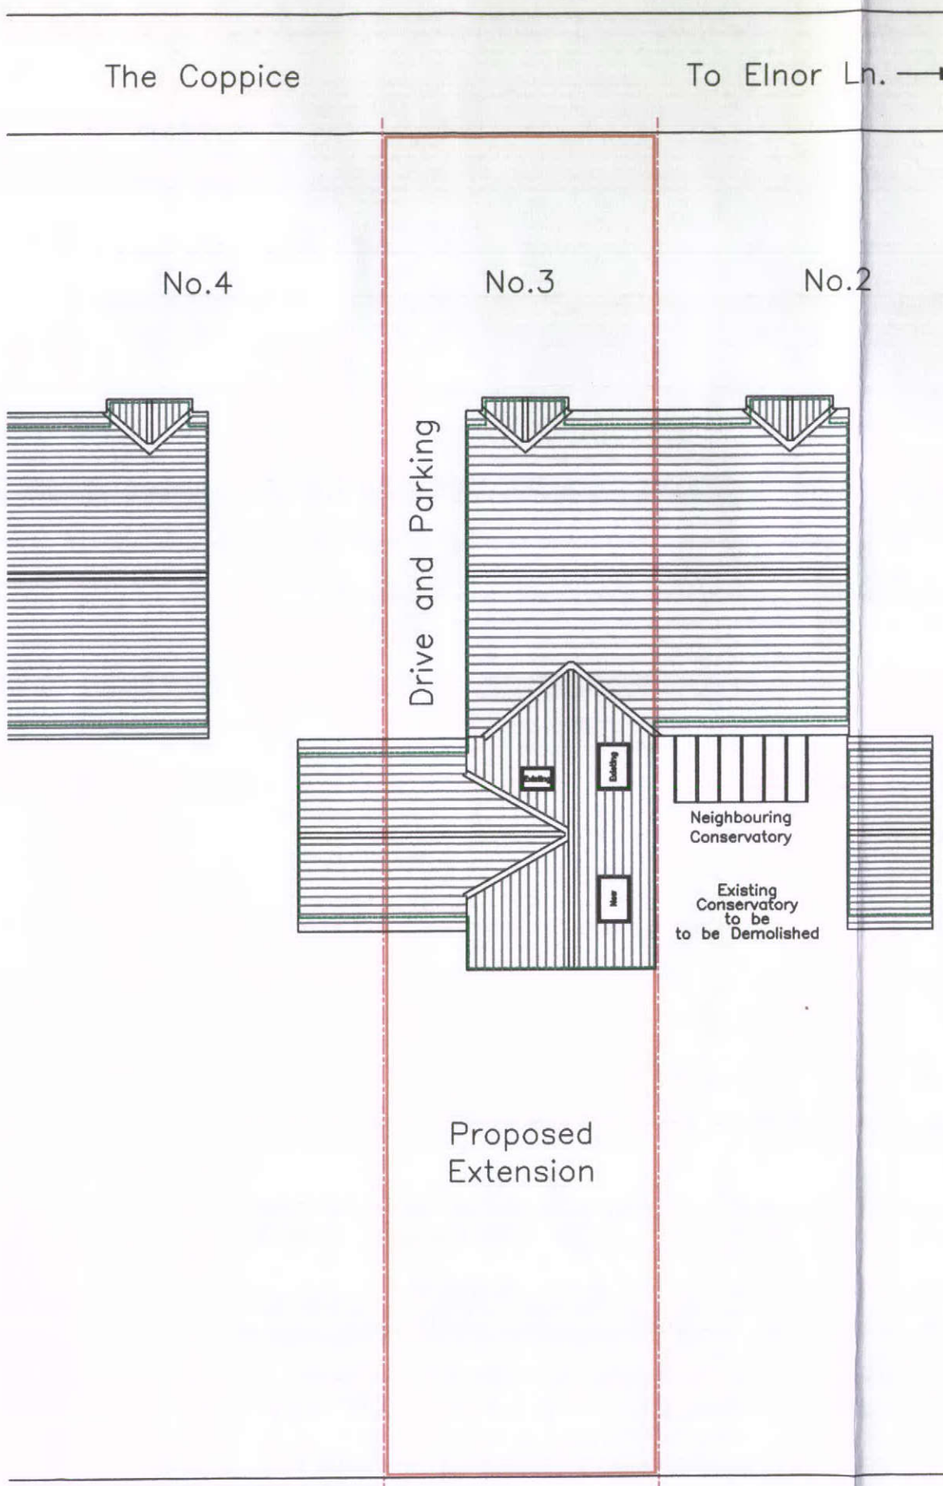

Site Plan
Scale 1:200



A	>.	>.	>.
No.	DESCRIPTION	DATE	BY

M J Whelan
Design and Build
Design and Planning Services

THIS DRAWING IS COPYRIGHT AND NO PORTION SHOULD BE COPIED OR REPRODUCED WITH OUT CONSENT OF M J WHELAN
DO NOT SCALE, DRAWING ERRORS OR OMISSIONS ARE TO BE REPORTED AND CHECKED WITH DESIGN OFFICE

M J Whelan Design and Build
49 Elnor Lane
Whaley Bridge, High Peak
Derbyshire
SK23 7EU
Tel.01663735472-07759483369
mike@whelandesign.co.uk

Scale 1:100@A3
Issue Date July2013
Rev. —
Job-ref 3COPPICEWB
DRWG No. 100

DESCRIPTION 3 The Coppice, Whaley Bridge, High Peak
Proposed Extension – Site Plan

Form ref 000 Issue 1 Design (C:)Work\A3Drawing Sheet