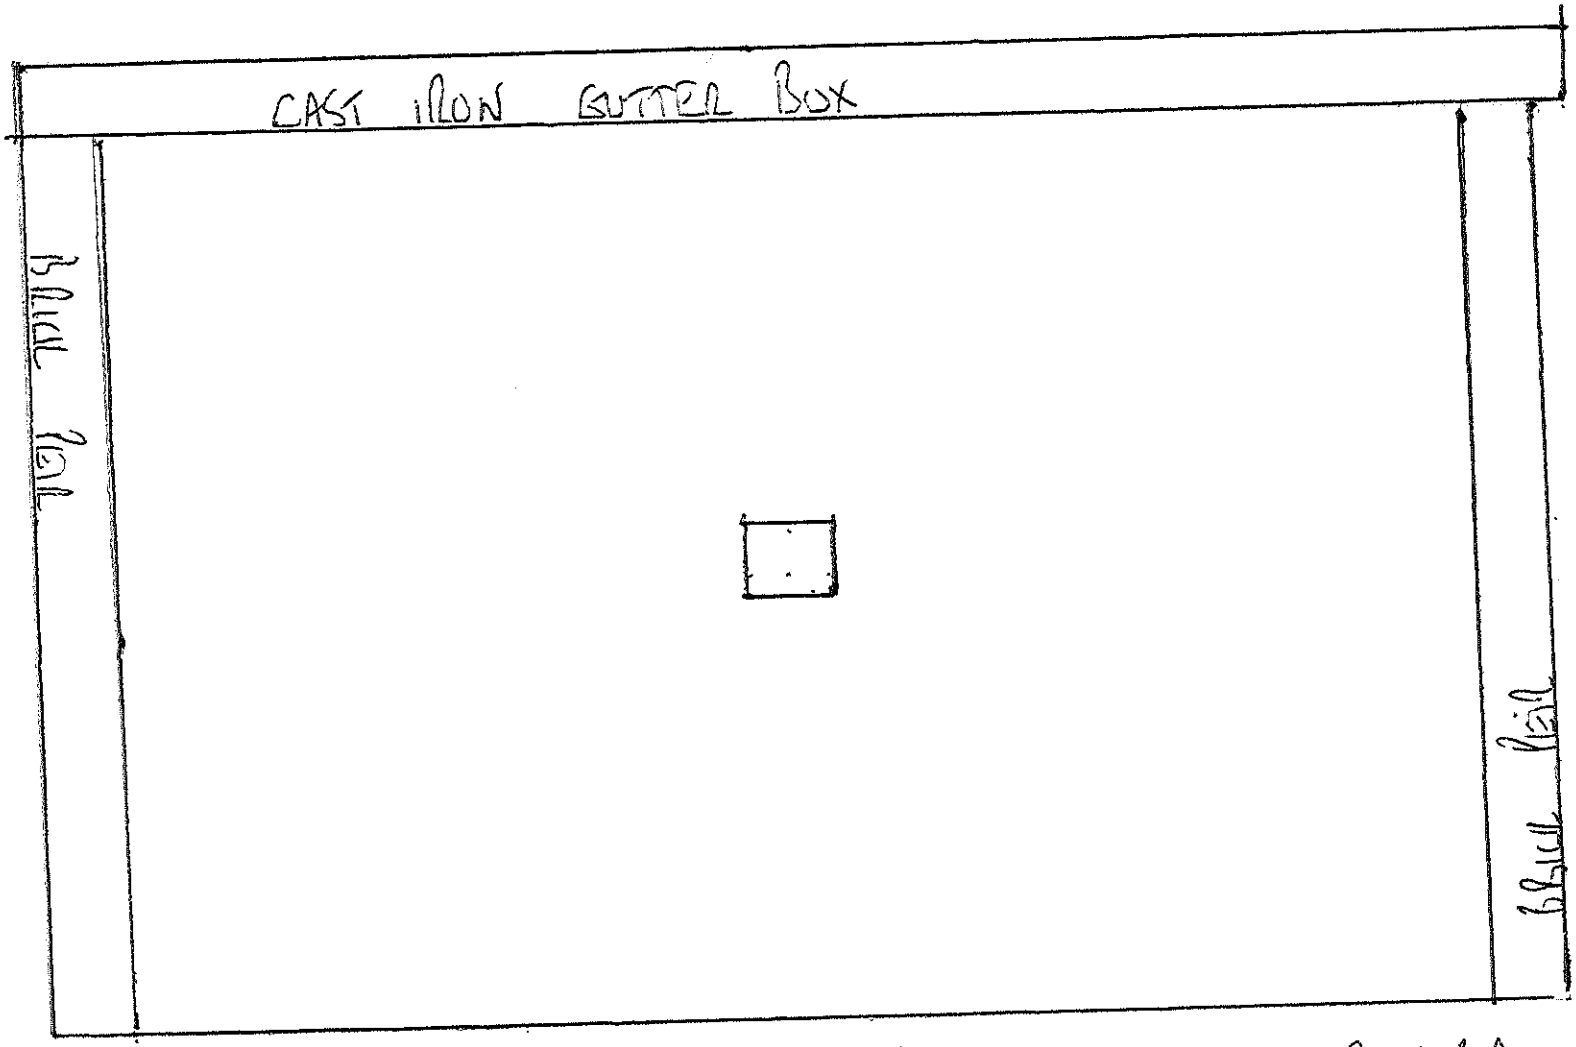


SIDE ELEVATION 9 GREEN LANE CHINLEY SK23 6BA

DENOTES EXTRACTION OUTLET

SCALE 1:50