AS PROPOSED

REAR ELEVATION

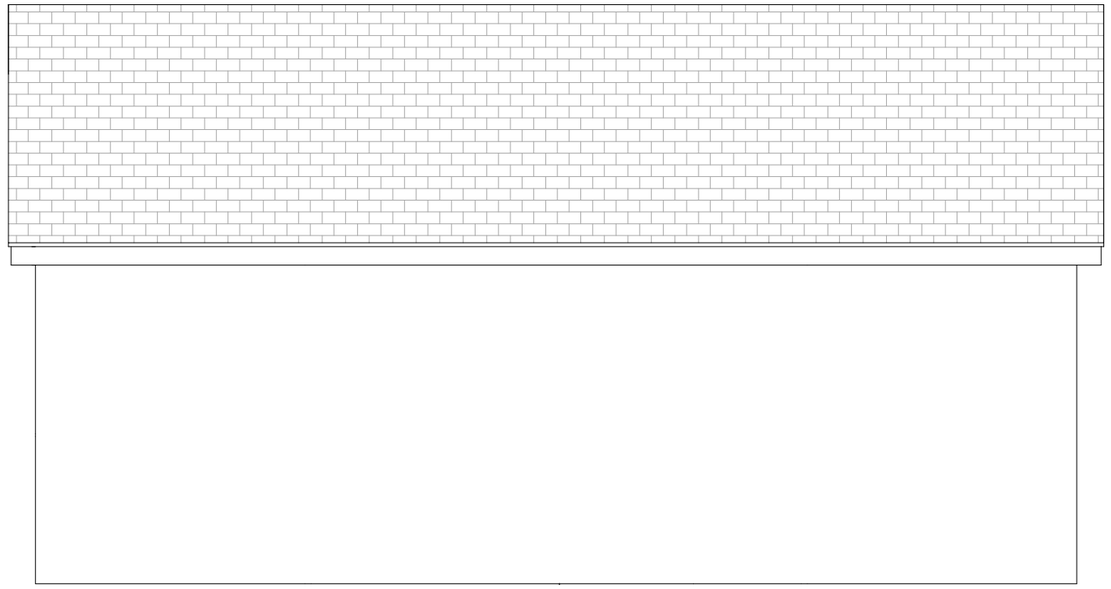

REVISION/ISSUE: FIRST ISSUE

PROJECT NAME AND ADDRESS:

PROPOSED GARAGE

MR D WILLIAMSON
47A PIKES LANE
GLOSSOP
DERBYSHIRE
SK13 8ED

DATE: 27-07-2013

SCALE: 1:100 PAPER SIZE A1

BRIAN MACKEY DRAWING SERVICES LTD
12 A HIGH STREET
GLOSSOP
DERBYSHIRE
SK13 8DA

TEL: 01457 891397

DRAWN BY BRIAN MACKEY

