AS PROPOSED

REVISION/ISSUE: ISSUE 2

PROJECT NAME AND ADDRESS:

PROPOSED GARAGE

MR D WILLIAMSON
47A PIKES LANE
GLOSSOP
DERBYSHIRE
SK13 8ED


DATE: 02-08-2013

SCALE: 1:100 PAPER SIZE A1


BRIAN MACKEY DRAWING SERVICES LTD
12 A HIGH STREET
GLOSSOP
DERBYSHIRE
SK13 8DA

TEL: 01457 891397

DRAWN BY BRIAN MACKEY

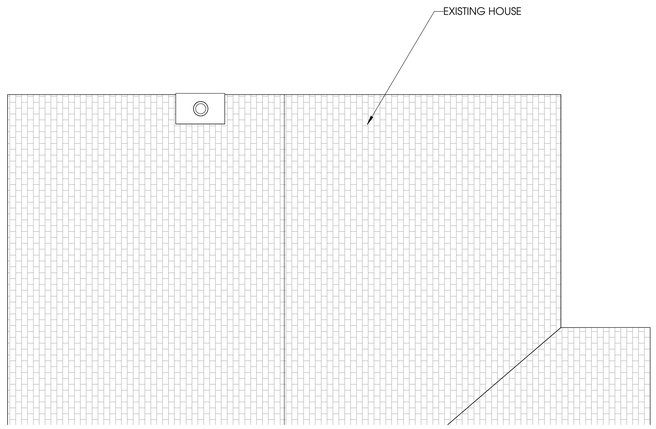

FLOOR PLAN

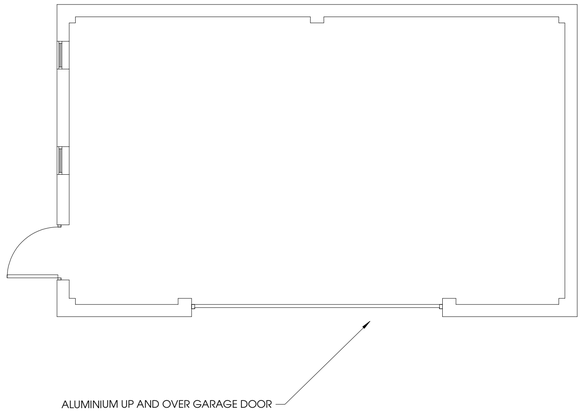


ARTIST IMPRESSION



LEFT ELEVATION



FRONT ELEVATION

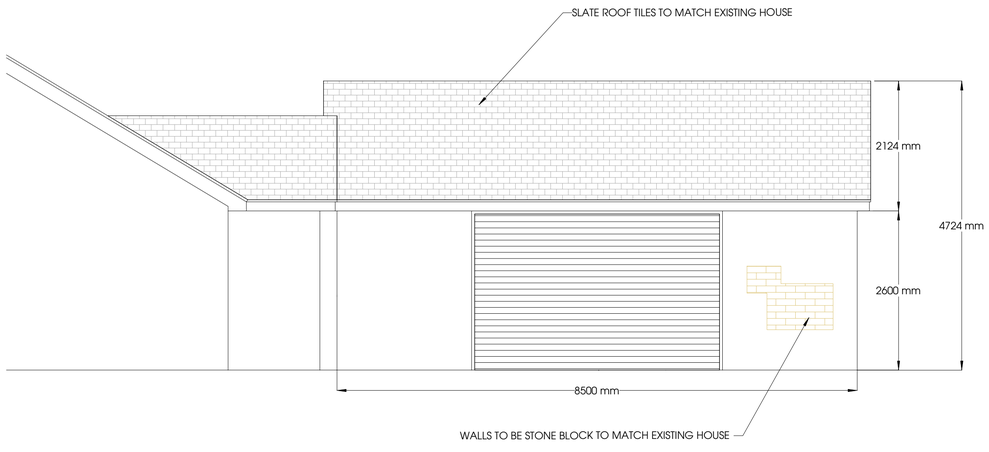

RIGHT ELEVATION

