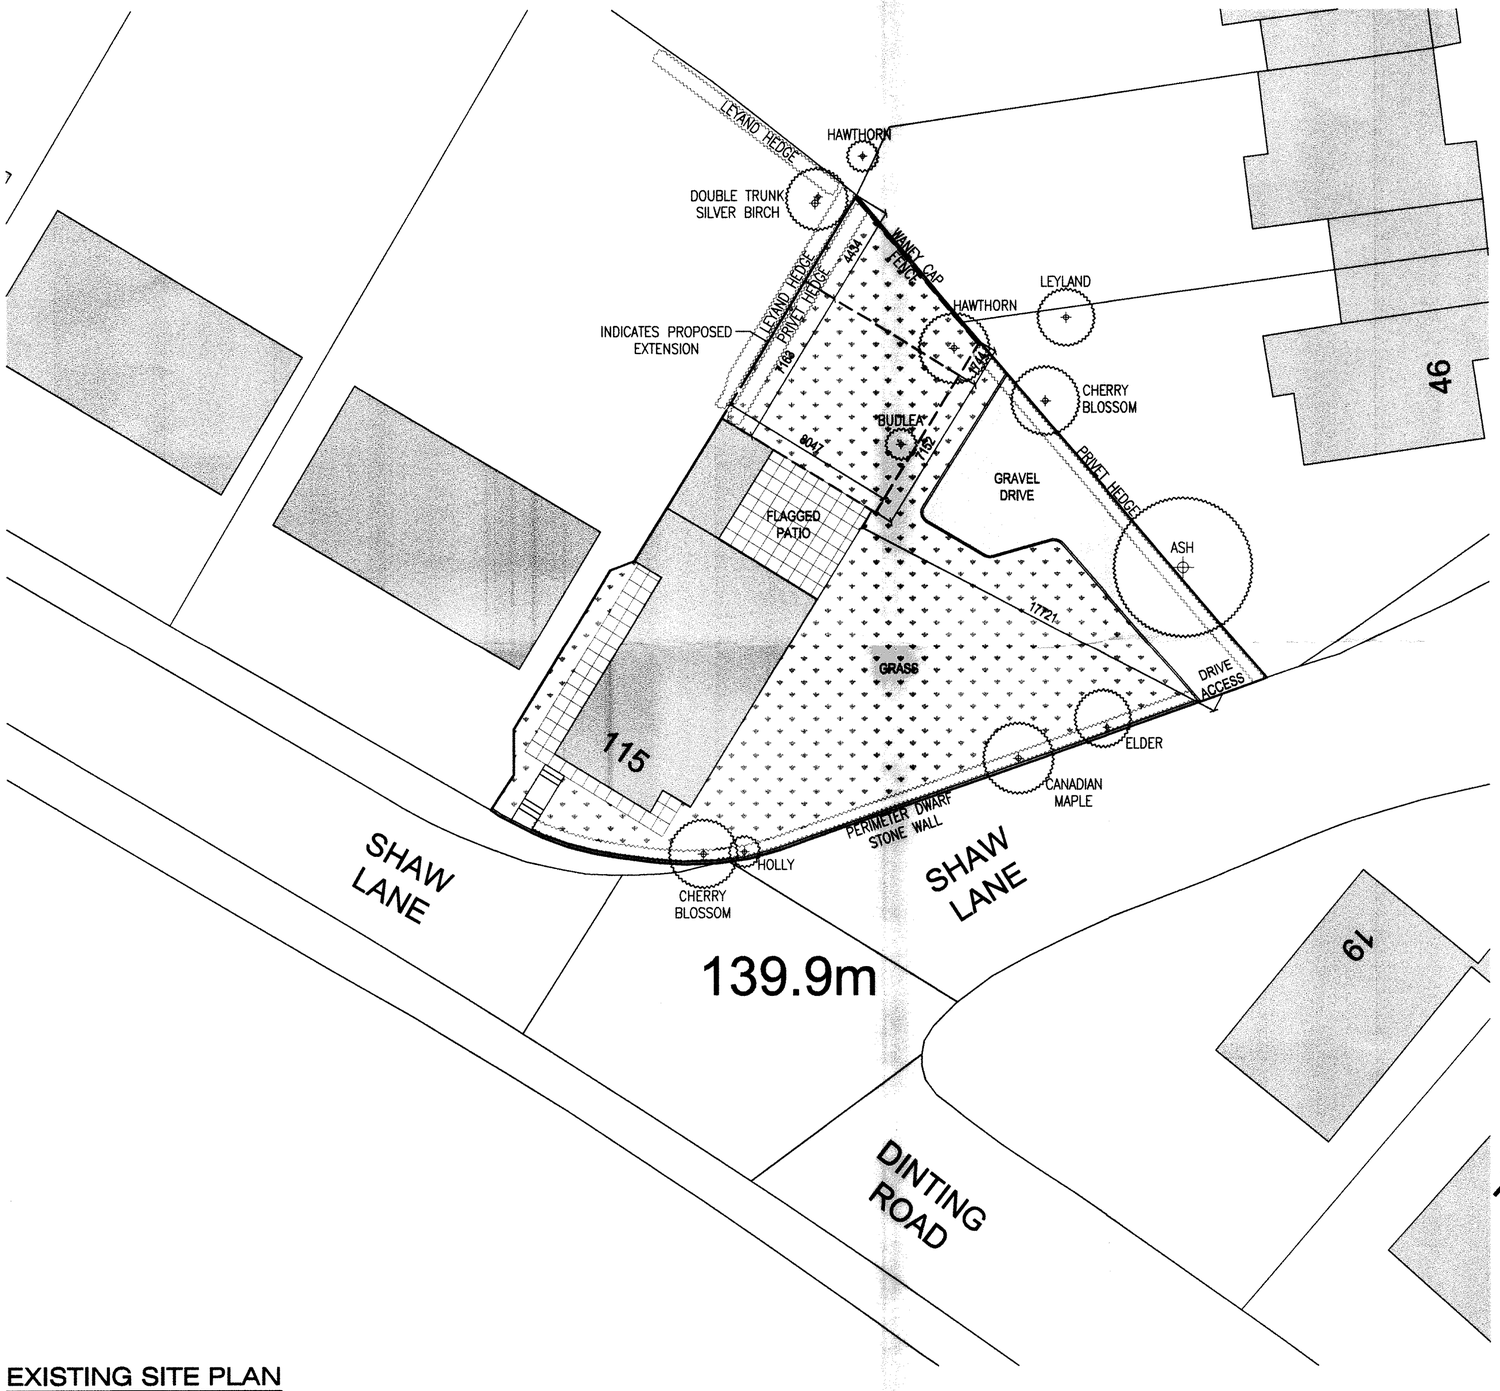


SCALE 1:200

0 5 10 METERS

N

EXISTING SITE PLAN

Rev	Date	Description	Drawn	Ckd	App

Client
MR & MRS CLARKE
115 SHAW LANE, GLOSSOP

Project
PROPOSED REAR EXTENSION.

Drawing Title
EXISTING SITE PLAN
(SHOWING PROPOSED)

Drawn	Scale	Date
D.OWEN	1:200	04.07.13

Checked	Approved

Project No.	Drawing No.	
C001	A003	A2

Drawing No.	Revision
C001 / A003	P1