HPK/2013/n269

6 AUG 2013

Autodesk Revit

www.autodesk.com/revit


Consultant
Address
Address
Phone
Fax
e-mail

Consultant
Address
Address
Phone
Fax
e-mail


Consultant
Address
Address
Phone
Fax
e-mail

Consultant
Address
Address
Phone
Fax
e-mail


No.	Description	Date
P1	ISSUED FOR PLANNING	12.05.13

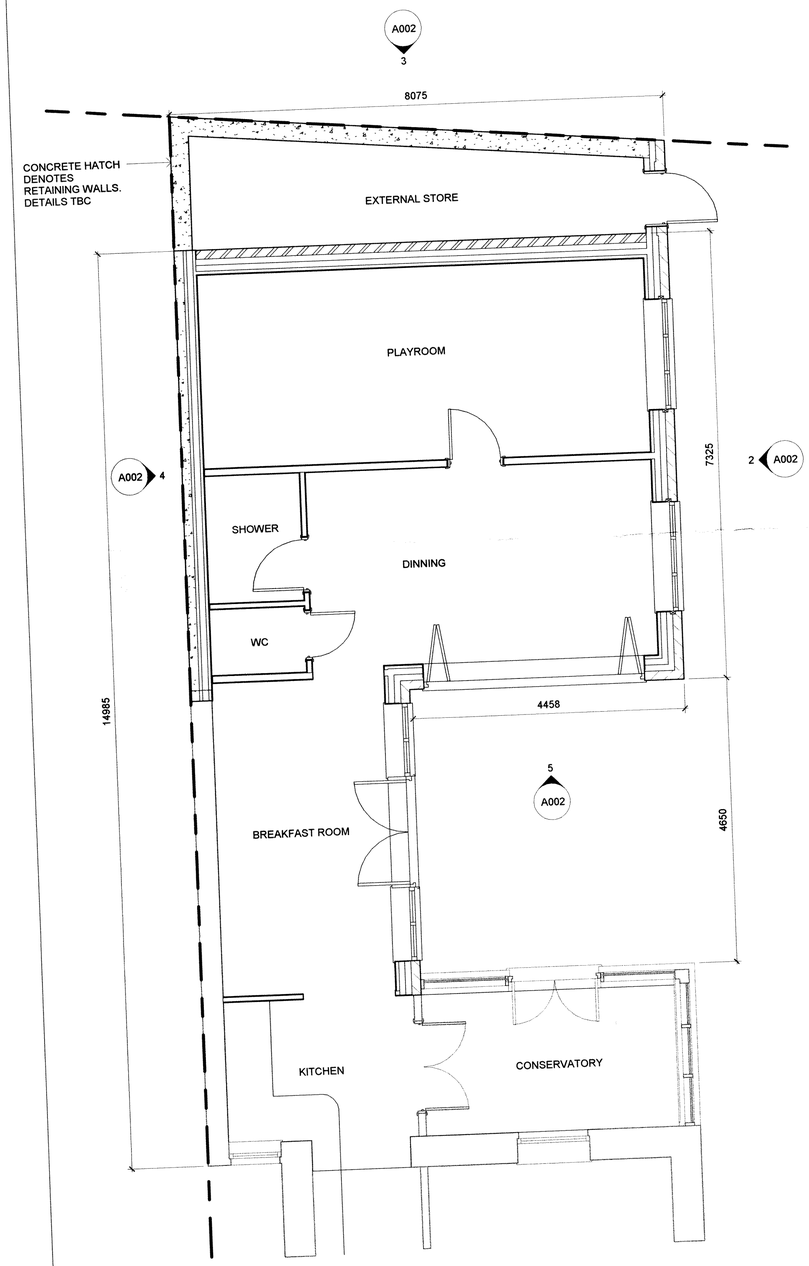


1 **Proposed GF Plan**
1 : 50

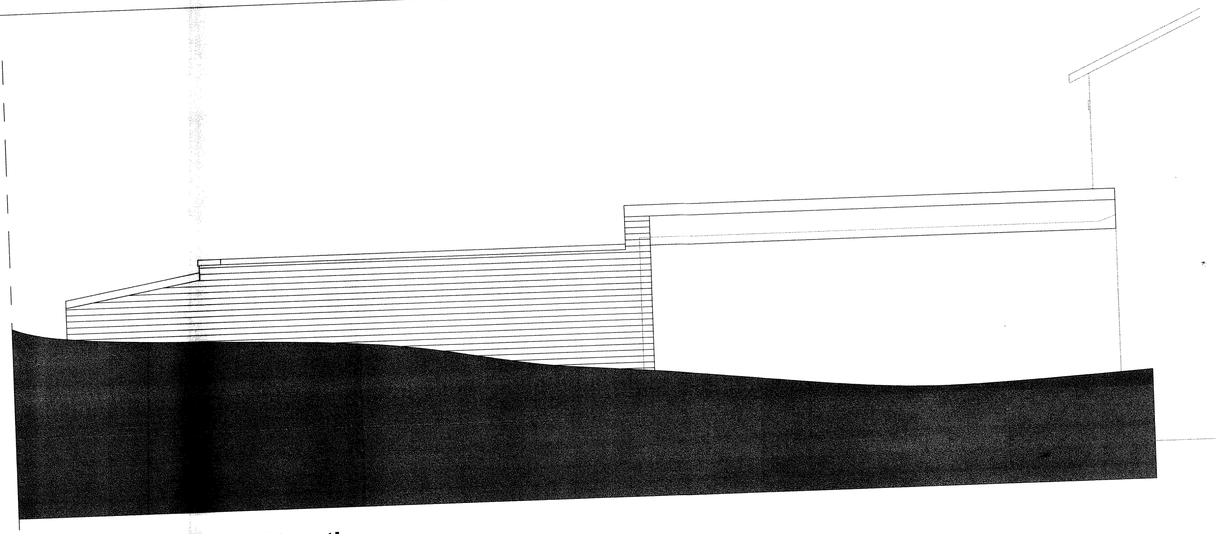

4 **Proposed West Elevation**
1 : 50

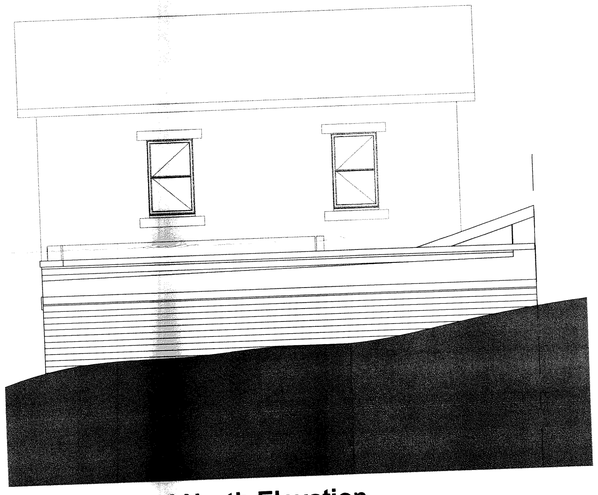

3 **Proposed North Elevation**
1 : 50

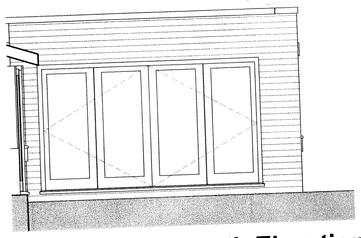

5 **Proposed South Elevation**
1 : 50



2 **Proposed East Elevation**
1 : 50

Mr & Mrs Clarke
115 Shaw Lane
Glossop

PROPOSED PLANS & ELE'S

Project number	C001
Date	09.04.2013
Drawn by	Author
Checked by	Checker

A002

Scale 1 : 50