
NOTES:

Randfield Associates take no responsibility for any dimensions obtained by scaling from this drawing. If no dimension is shown the recipient must ascertain the dimension specifically from the Architect or by site measurement. Supplying this drawing in digital form is solely for convenience and no reliance may be placed on digital data. All data must be checked against hard copy. Dimensions must be checked on site. Any discrepancies must be reported to the Architect immediately. This drawing is copyright of Randfield Associates.


REV:	DESCRIPTION:	DATE:
A	Minor amendments to garden room	22 Jun 11
B	Scheme Revised	Dec12
-	-	-
-	-	-
-	-	-
:	:	:

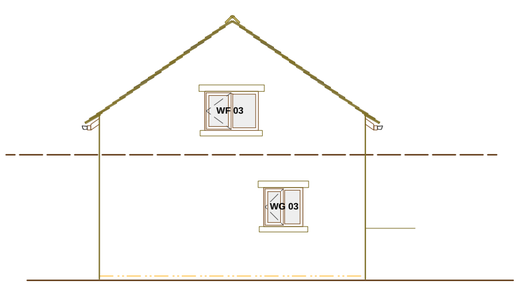


SOUTH WEST ELEVATION



SOUTH EAST ELEVATION

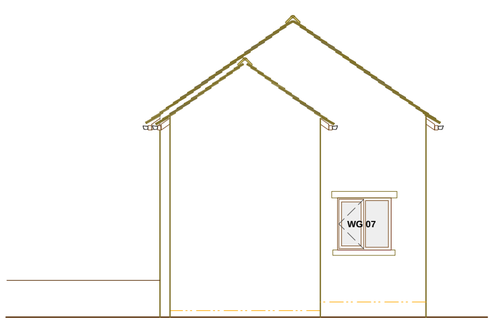

NORTH EAST ELEVATION

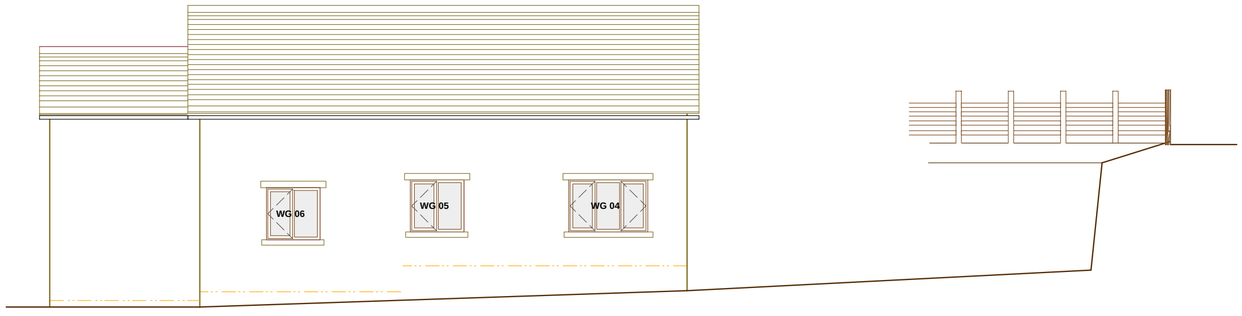

NORTH WEST ELEVATION

SUBJECT TO PLANNING AND BUILDING REGULATION APPROVAL

RANDFIELD *associates*
Saunders : King : Moran
CHARTERED ARCHITECTS
Forge Bank Studio
1a Longhurst Lane Marple Bridge Stockport SK6 5AE
Tel: 0161 427 8485 Fax: 0161 427 5770
e-mail: info@randfieldassociates.co.uk
web: www.randfieldassociates.co.uk
Planning & Design Consultants : Interior Design : Building Inspections & Surveys : Historic & Listed Building Specialists

Client: Mr and Mrs R Driver		
Job: High Ash Barn Sandy lane Chisworth SK13 5RZ Proposed Extension		
Drawing: EXISTING ELEVATIONS		
Scale: 1:100	Date: Jul 2013	Drawn: CAB
Job No: 3067	Dwg No: 04	Rev: -

0 1000 2000
Scale 1:100

A2