
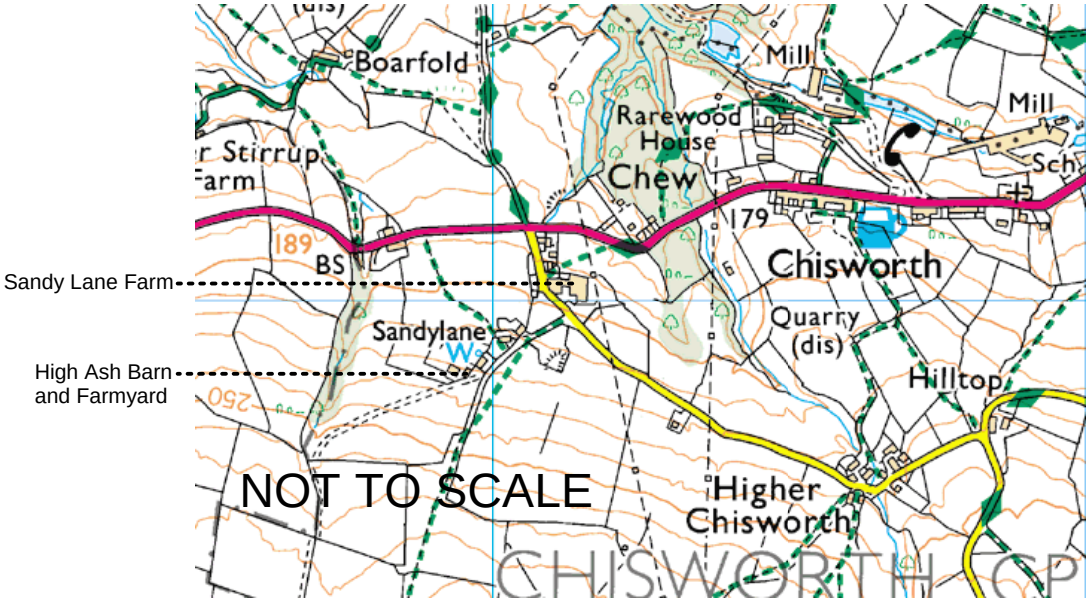


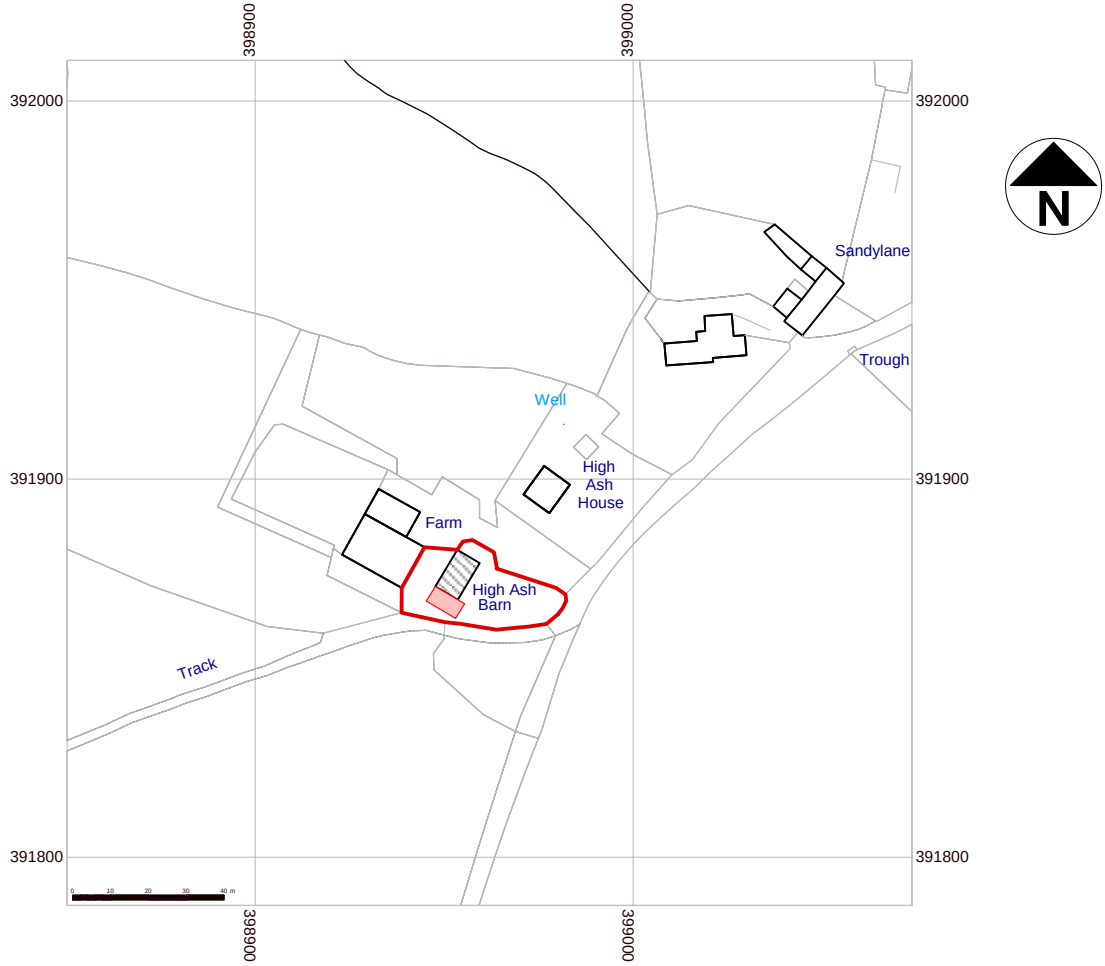

RANDFIELD associates
Saunders : King : Moran

CHARTERED ARCHITECTS

Forge Bank Studio
1a Longhurst Lane Marple Bridge Stockport SK6 5AE
Tel: 0161 427 8485 Fax: 0161 427 5770
e-mail: info@randfieldassociates.co.uk
web: www.randfieldassociates.co.uk

Planning & Design Consultants : Interior Design : Building Inspections & Surveys : Historic & Listed Building Specialists

Client: Mr and Mrs R Driver		
Job: High Ash Barn Sandy Lane Chisworth SK13 5RZ		
Drawing: SITE LOCATION PLAN		
Scale: 1:2500	Date: Apr 2013	Drawn: CAB
Job No: 3067	Dwg No: 01	Rev: A