


THIS DRAWING IS NOT TO BE COPIED OR REPRODUCED
WITHOUT THE PRIOR WRITTEN CONSENT OF PLANMART LTD.

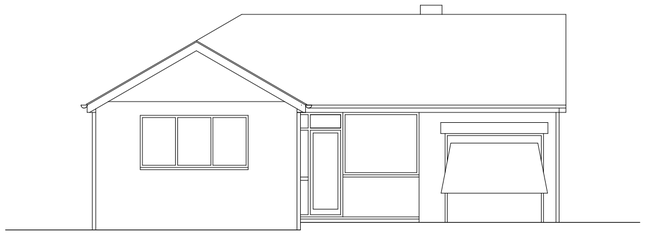


EXISTING FRONT ELEVATION

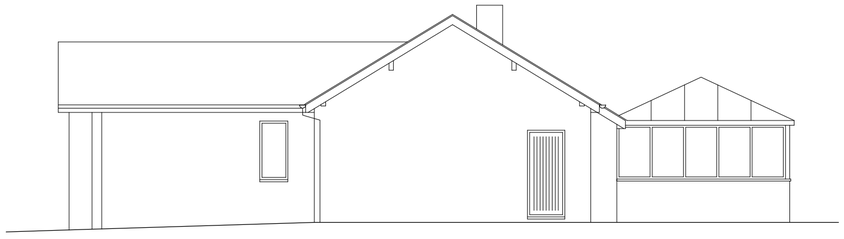


EXISTING SIDE ELEVATION

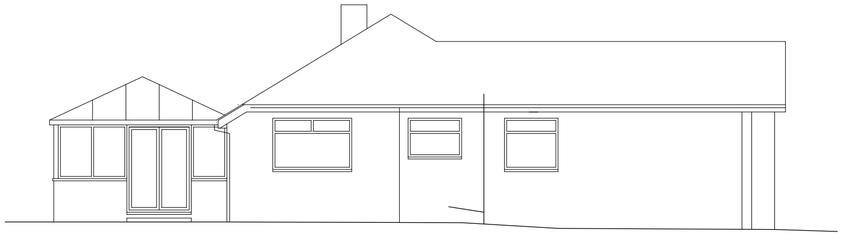

EXISTING SIDE ELEVATION

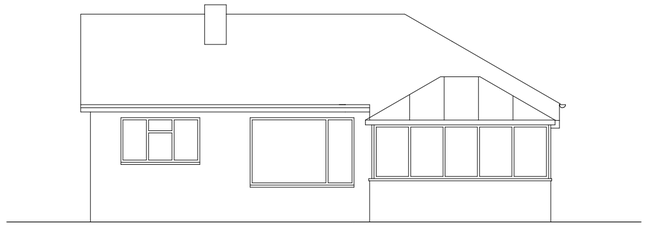

EXISTING REAR ELEVATION

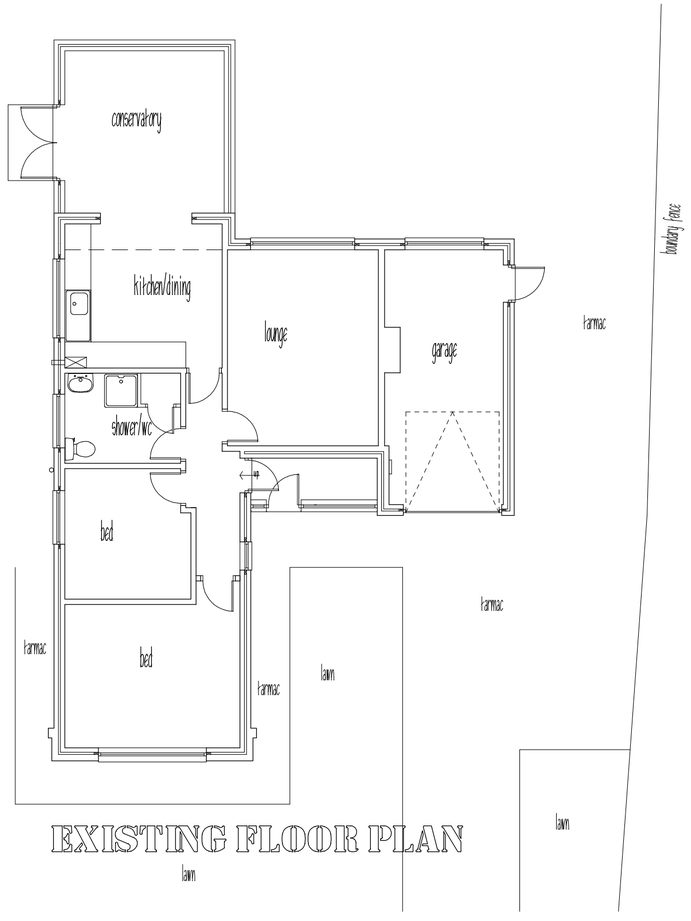

EXISTING FLOOR PLAN

PLANMART

Client:

Heather Truelove

8 Park Close, Glossop. SK13 7RQ.

Project:

Proposed alterations and extensions.

Title:

Existing floor plan and elevations.

Scale: 1:100 A2 sheet.

Drawn:	Date:
MH	June 2013.
Project no.: 2499	Drawing no.: 2499-1

PLANMART LIMITED
53A High St. West, Glossop,
Derbyshire SK13 8AZ.
Tel: 01457 863153 E mail: planmart@btconnect.com