
THIS DRAWING IS NOT TO BE COPIED OR REPRODUCED
WITHOUT THE PRIOR WRITTEN CONSENT OF PLANMART LTD.


revisions
windows altered. 19.7.2013.



PROPOSED FRONT ELEVATION

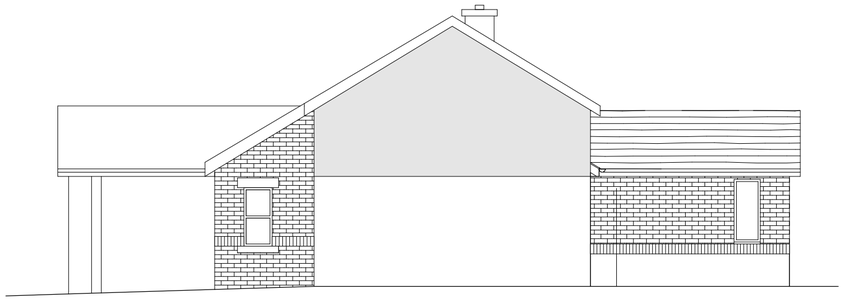


PROPOSED SIDE ELEVATION

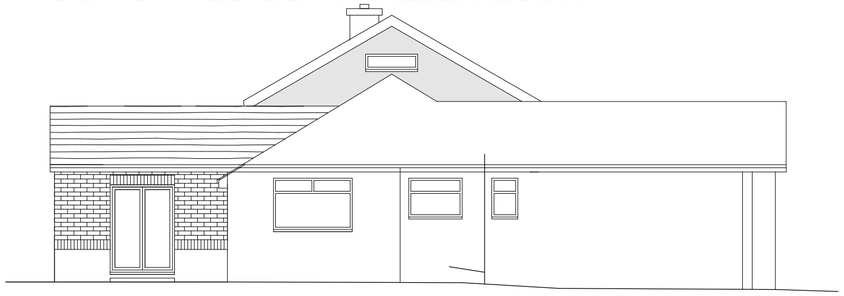


PROPOSED SIDE ELEVATION




PROPOSED REAR ELEVATION

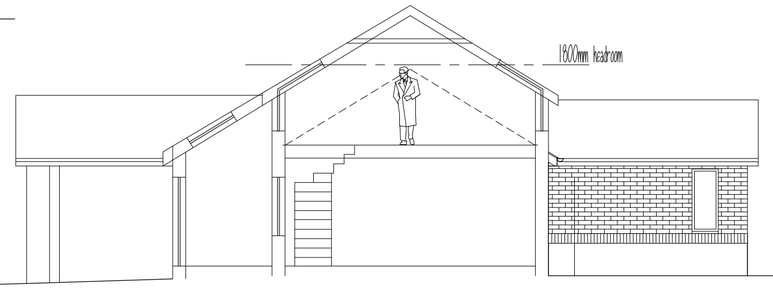


SECTION

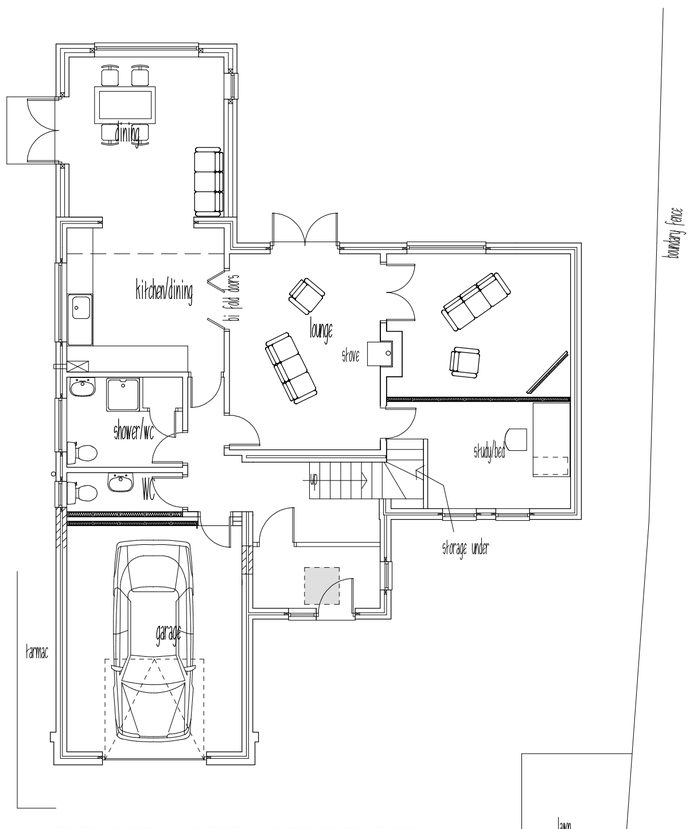


PROPOSED GF PLAN

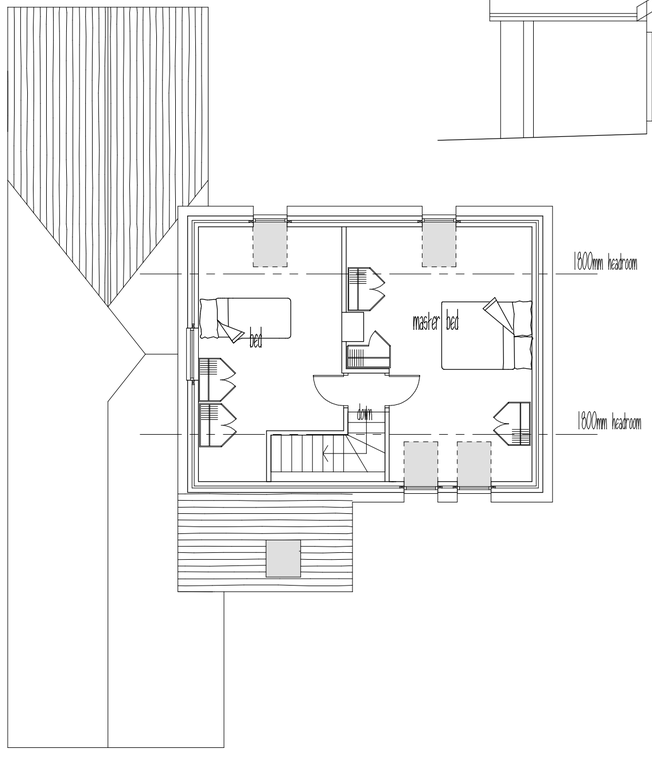


PROPOSED FF PLAN

PLANMART

Client:
Heather Truelove
8 Park Close, Glossop. SK13 7RQ.

Project:
Proposed alterations and extensions.

Title:
Proposed floor plan and elevations.

Scale: 1:100 A2 sheet.

| Drawn: | Date: |
|---|---|
| MH | June 2013. |
| Project no.: 2499 | Drawing no.: 2499-5A |

**PLANMART LIMITED**
53A High St. West, Glossop,
Derbyshire SK13 8AZ.
Tel: 01457 863153 E mail: planmart@btconnect.com