
House Type D - 4 Bedroom Detached with Integral Garage


1332 ft²

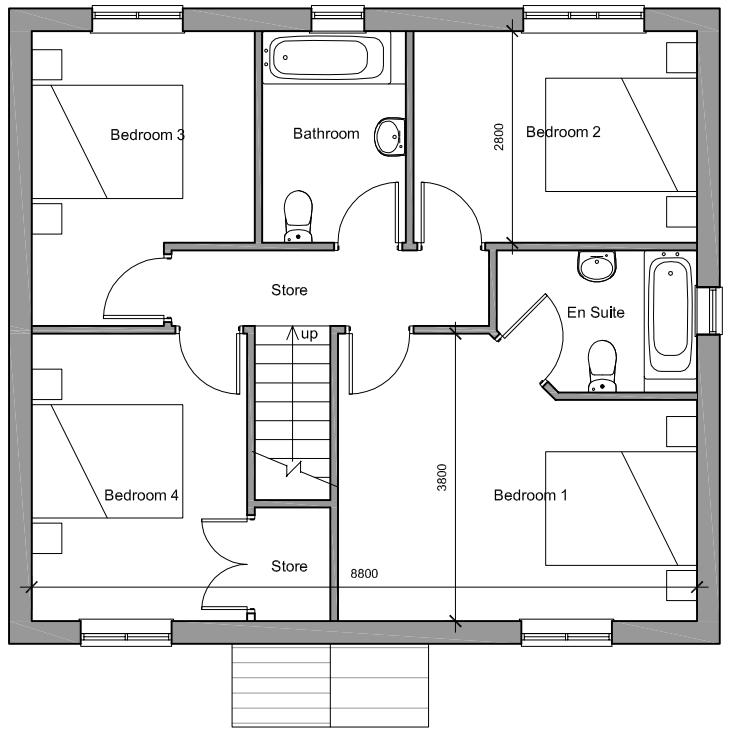


FIRST FLOOR PLAN



FRONT ELEVATION

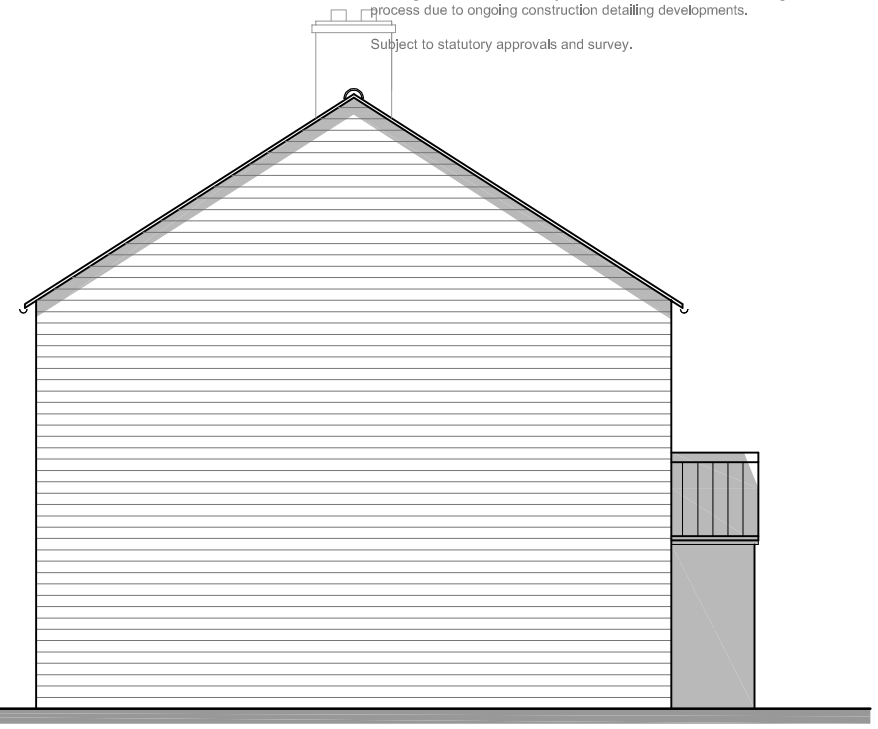


SIDE ELEVATION

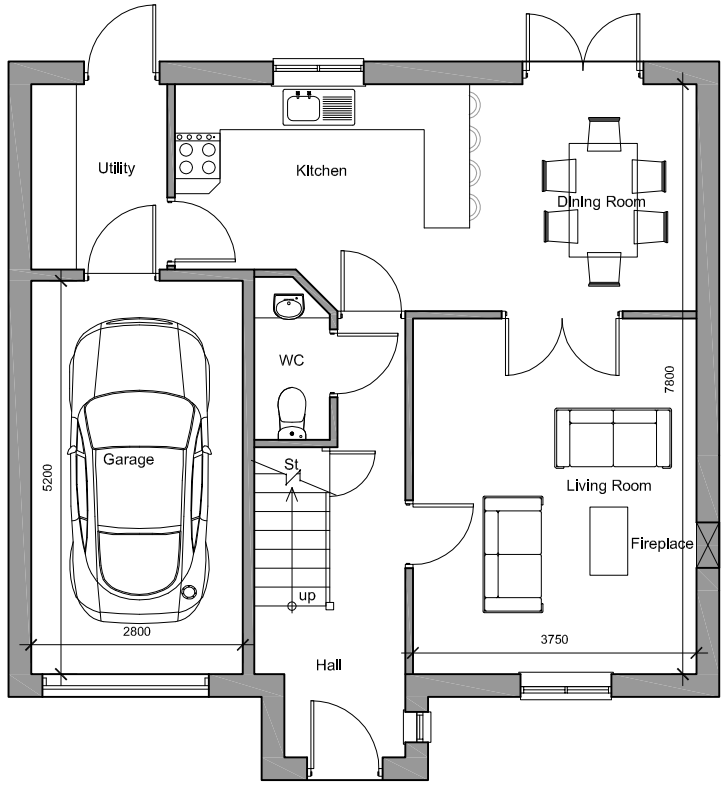


GROUND FLOOR PLAN



REAR ELEVATION

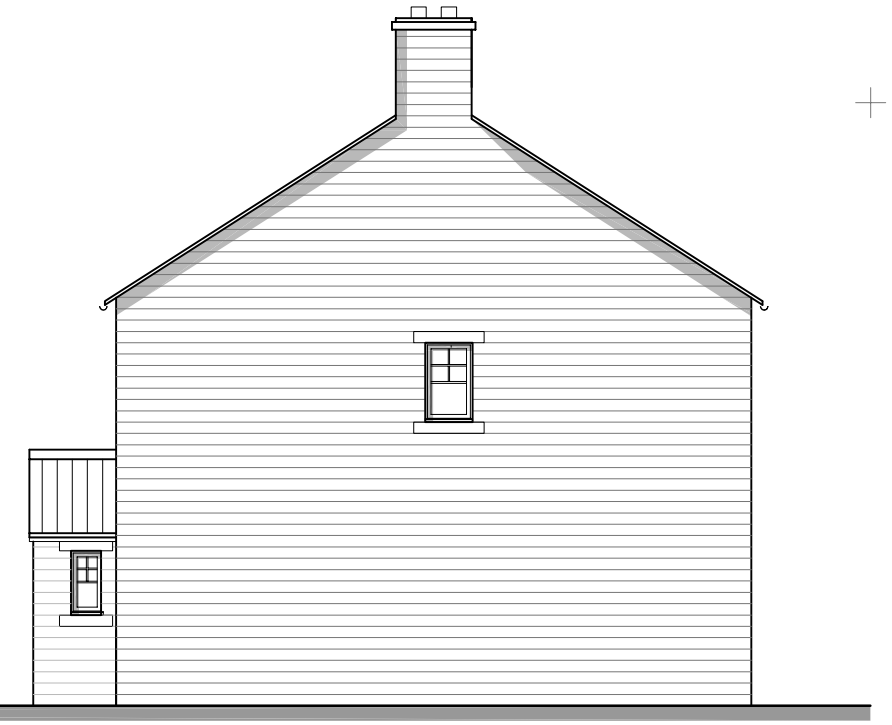

SIDE ELEVATION

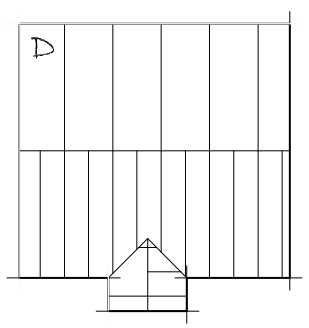

ROOF PLAN Scale 1:250

Materials
- Main facing coursed stone
- Stone window heads
- Stone cills
- Slate roof tiles
- White double glazed, horizontal bar windows
- White uPVC fascias
- Black Aluminium rainwater goods
- Double pitch canopies on timber brackets
- Cottage style doors

A	House types altered to suit L.P.A comments	03.07.13	TA

50 40 30 20 10mm

Notes:
Sketch schemes may be based on plan information of unknown origin and is subject to verification and survey.
Contractors must verify all dimensions on site before commencing any work or shop drawings. This drawing is not to be scaled. Use figured dimensions only. Ensure digital versions are plotted at 'Actual Size'.
Building areas are liable to adjustment over the course of the design process due to ongoing construction detailing developments.
Subject to statutory approvals and survey.

revisions
status Planning

edward architectural services ltd
prospect house 32 sovereign street leeds ls1 4bj t 0113 398 4000
www.eas-limited.co.uk

project Hollin Cross Lane, Glossop
client St. Christopher's Trust
title House Type D - Detached 4B+G Plans & Elevations

drawn ta checked ge date 15.05.13 scale 1/100@A3
job no 0340 drawing no PL-23 rev A

Z:\Projects\0340 (St Christophers Trust, Glossop)\CAD\Drawings\00-Xref\X03A House Types.dwg