



EXISTING FRONT ELEVATION

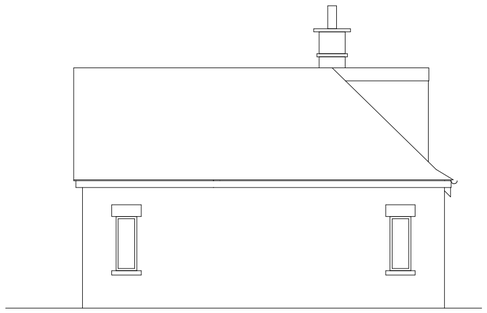


EXISTING REAR ELEVATION




EXISTING SIDE ELEVATION

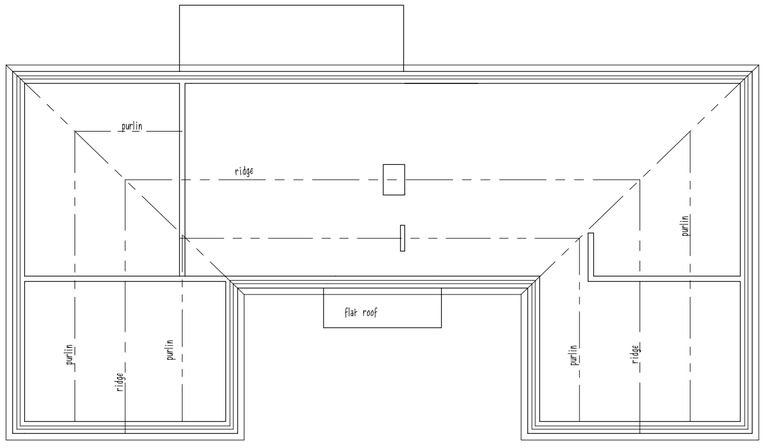

EXISTING ROOF PLAN

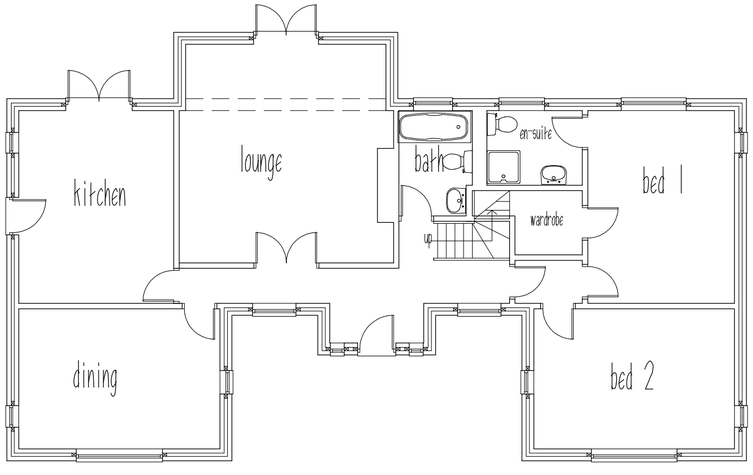

EXISTING GROUND FLOOR PLAN

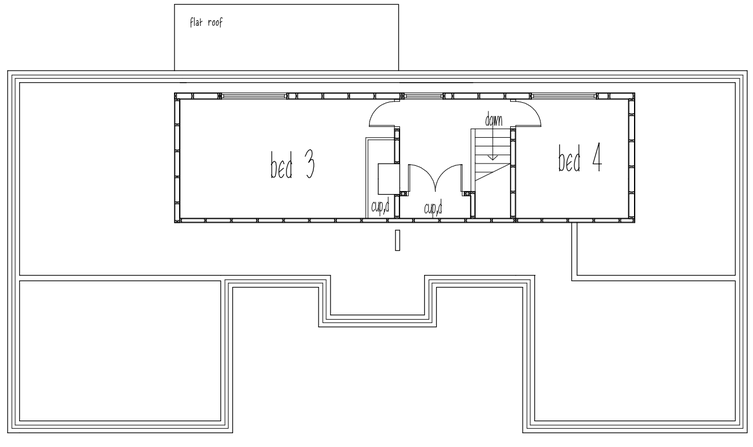

EXISTING FIRST FLOOR PLAN

THIS DRAWING IS NOT TO BE COPIED
OR REPRODUCED
WITHOUT THE PRIOR WRITTEN
CONSENT OF PLANMART LTD.

PLANMART

Client:

Mr & Mrs Simpson.
The Bungalow, Simmondley Lane, Glossop. SK13 6LU.

Project:

Proposed loft conversion to provide additional bedroom accomodation, including raised and re-shaped roof with rear dormer and velux rooflights to front.

Title:

Existing plans and elevations.

Scale: 1:100 A2 sheet.

Drawn:	Date:
MH	May 2012.
Project no.: 2415	Drawing no.: 2415-1

PLANMART LIMITED
53A High St. West, Glossop,
Derbyshire SK13 8AZ.
Tel: 01457 863153 E mail: planmart@btconnect.com