

PROPOSED FRONT ELEVATION




PROPOSED REAR ELEVATION




PROPOSED SIDE ELEVATION




PROPOSED SIDE ELEVATION

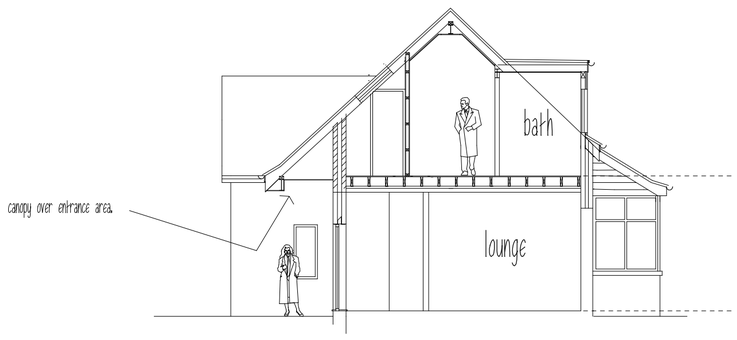

Section B - B.

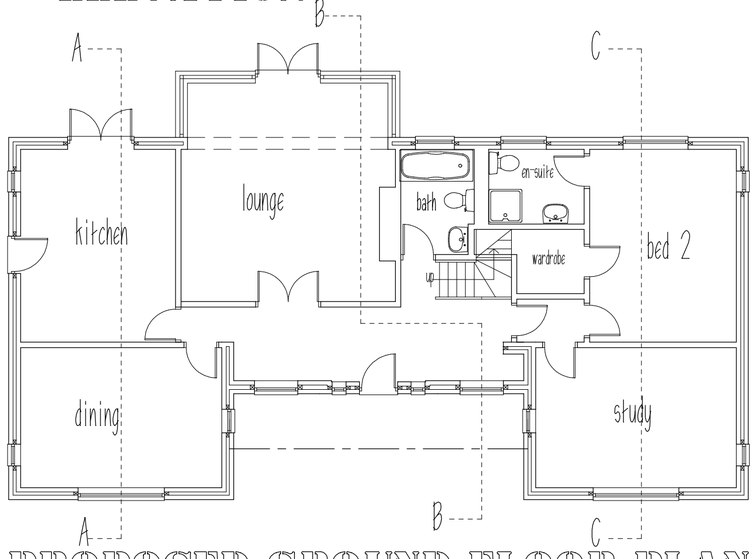

PROPOSED GROUND FLOOR PLAN

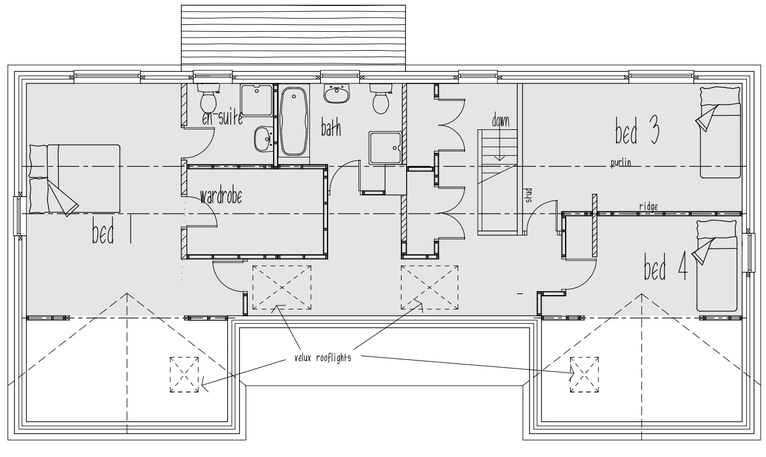

PROPOSED FIRST FLOOR PLAN

shaded area indicates above 1800mm headroom

SCHEME SUBJECT TO STRUCTURAL ENGINEERS DESIGN DETAILS.

REVISIONS:
A. Roof amended. 24.9.12.
B. Door into bed 3 altered. 29.11.12
C. Internal alts. 12.2.13.
D Roof altered. 24.6.13
E. Roof amended. 27.6.2013.
F. Roof height reduced to planning req. 16.7.2013.
G. Side elevations added. 6.8.2013.

PLANMART

Client:

Mr & Mrs Simpson.
The Bungalow, Simmondley Lane, Glossop. SK13 6LU.

Project:

Proposed loft conversion to provide additional bedroom accomodation, including raised and re-shaped roof with rear dormer and velux rooflights to front.

Title:

Existing plans and elevations.

Scale: 1:100 A2 sheet.

Drawn:	Date:
MH	May 2012.
Project no.: 2415	Drawing no.: 2415-6G

PLANMART LIMITED
53A High St. West, Glossop,
Derbyshire SK13 8AZ.
Tel: 01457 863153 E mail: planmart@btconnect.com