

Church Close, Glossop

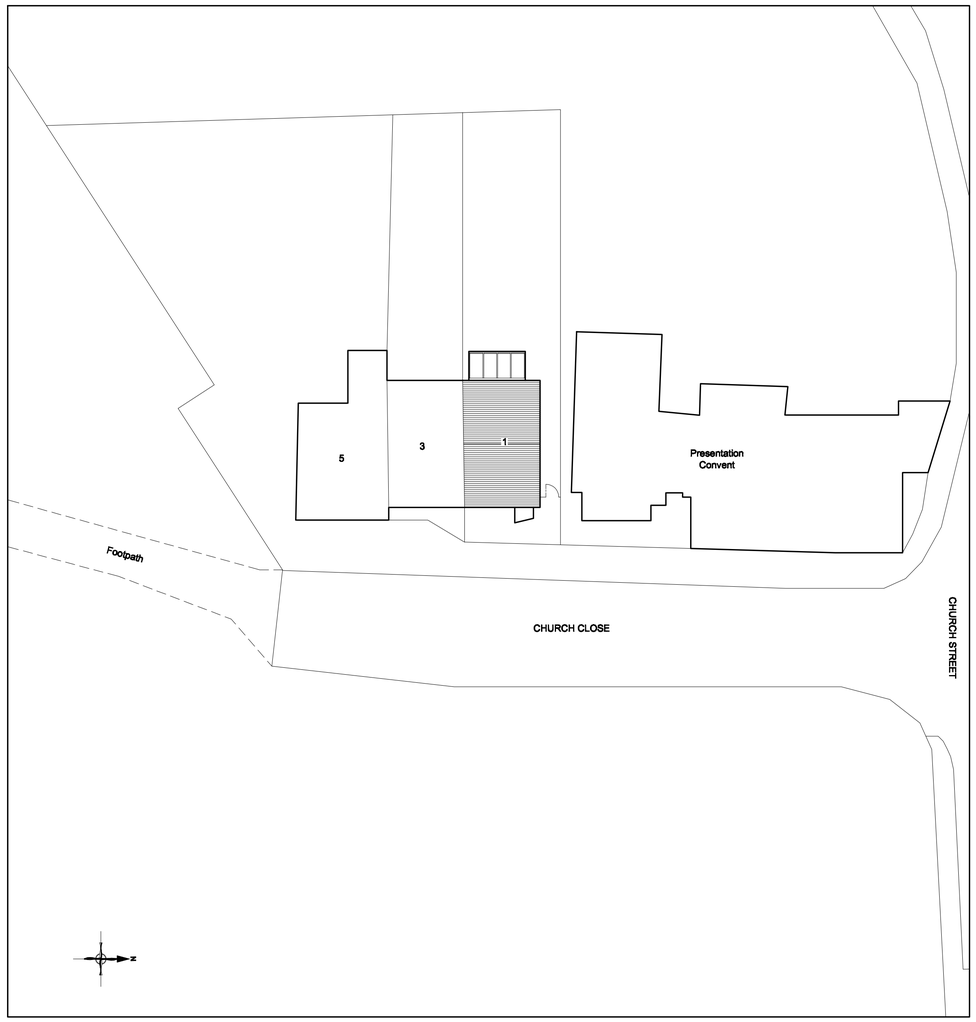

EXISTING SITE PLAN

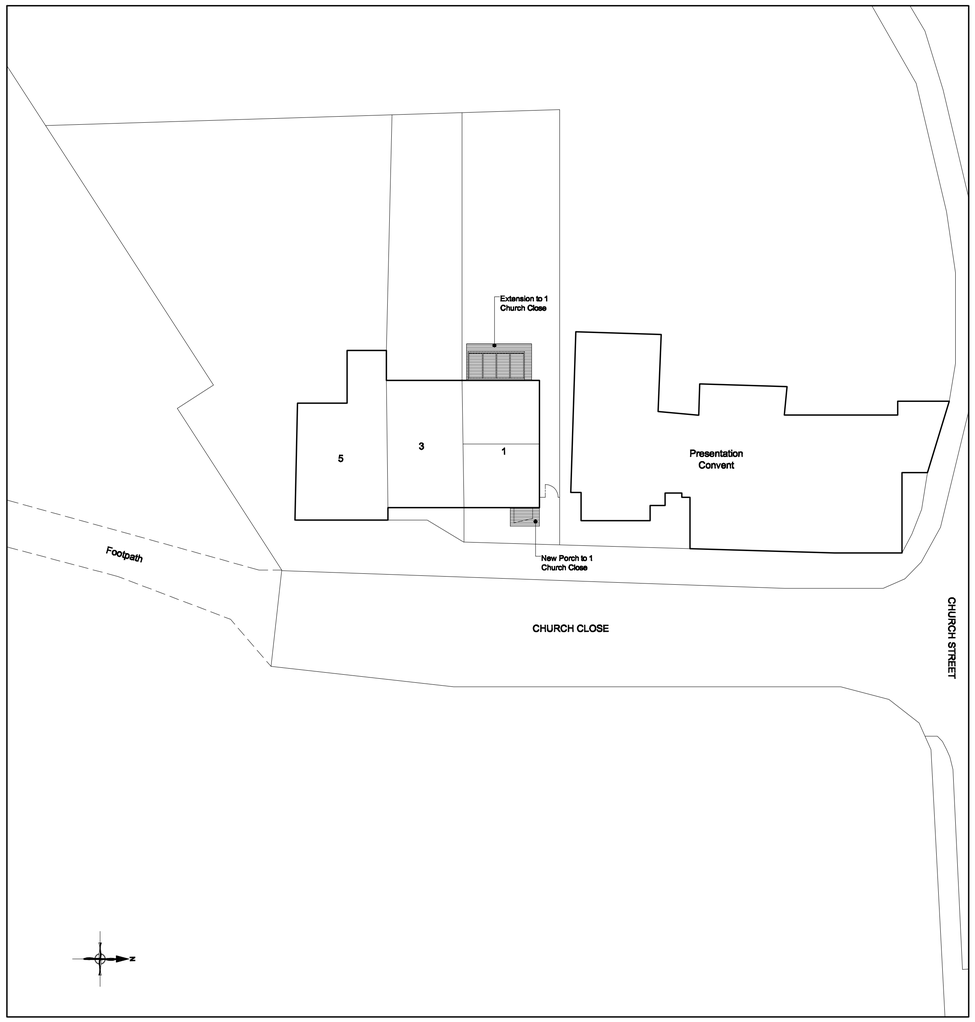

PROPOSED SITE PLAN

0 5 10 20 30 40 50
metres (for 1:200 original)

NOTES
All dimensions are to be checked on site and any discrepancies referred to the designer prior to proceeding. Do not scale off this drawing . All levels are to be confirmed on site prior to proceeding with the work. All discrepancies between information shown on the drawing and the information shown on the specification are to be referred to the designer prior to proceeding with the works. All component sizes and references to be checked prior to the ordering of materials. Positions of existing drain runs and associated installations to be confirmed prior to proceeding and drains checked as necessary. All relevant boundary positions to be checked prior to proceeding. Any on site design changes must be reported to the designer and agreed with the relevant authority prior to proceeding. Levels shown are related to an arbitrary datum and therefore not related to ordinance datum.

Revision	Date	Details

ra grundy
R.A.Grundy Architectural Services
39, PARK ROAD, HADFIELD, GLOSSOP, DERBYSHIRE SK13 2AH
TEL.: 0114 281 3882 E-MAIL: rgdandsy1@hotmail.co.uk

Project:	Proposed Alterations & Extension to: 1, Church Close Old Glossop Glossop SK13 7SJ
Client:	Mr & Mrs Macdowall
Drawing Title:	EXISTING AND PROPOSED SITE PLAN
Drawn by: R.G.	Date: 10th July 2013
Drawing No.: 1311P.03 Revision:	Scale: 1:200 @ A1