

Scale 1:100

Elevations

NOTES

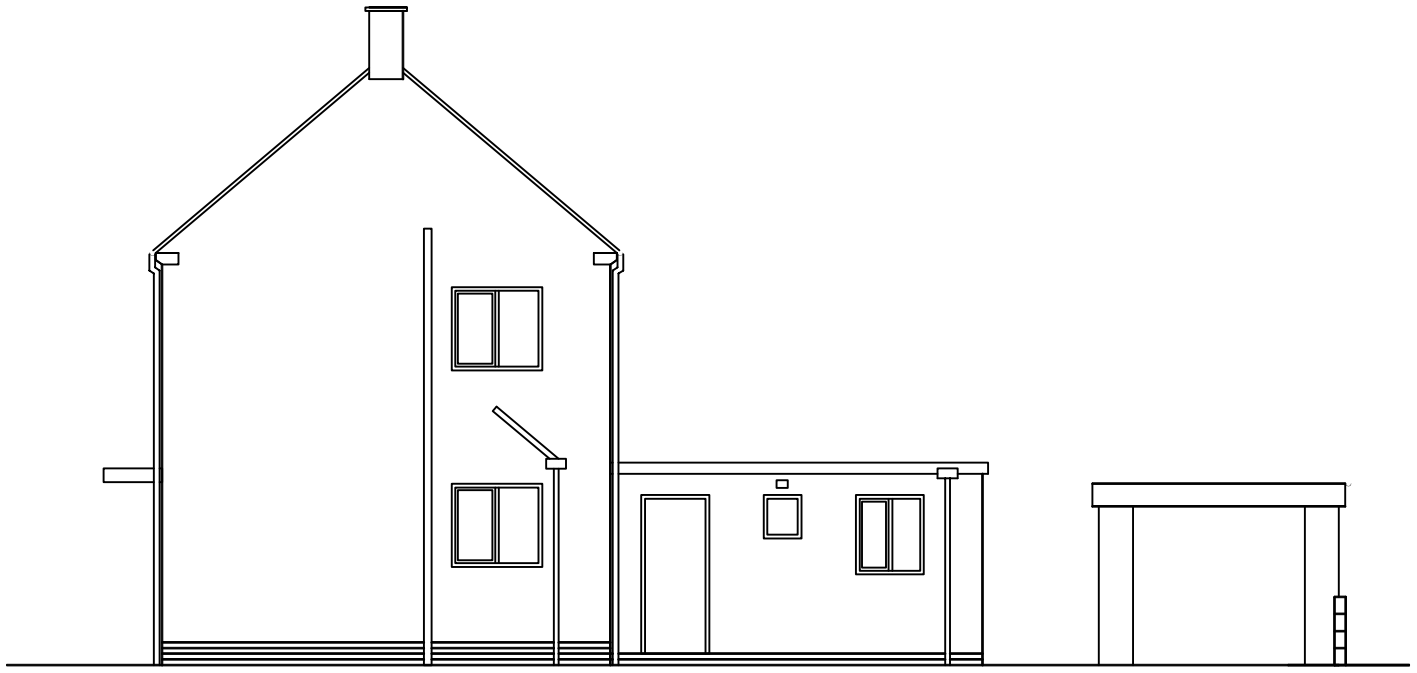

existing side elevation

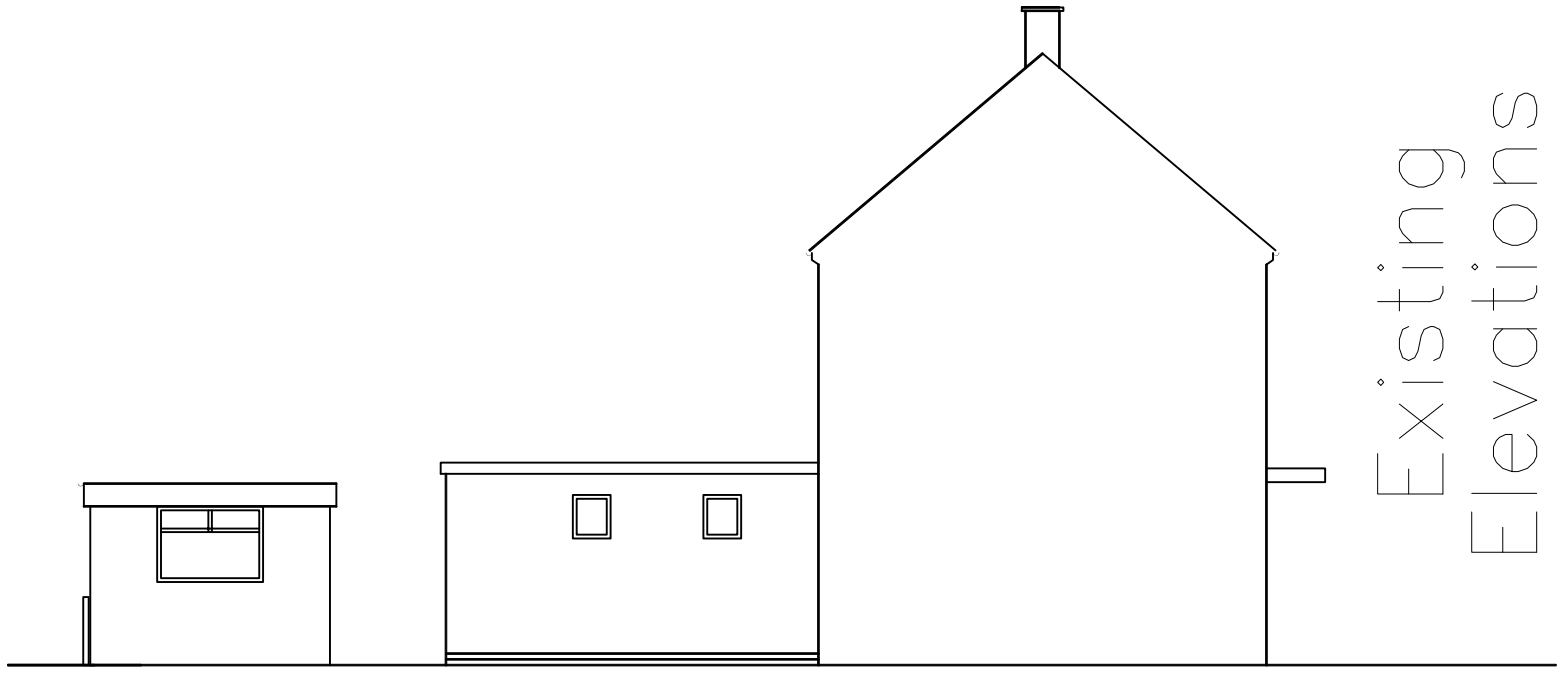


existing side elevation

Existing Elevations



proposed side elevation

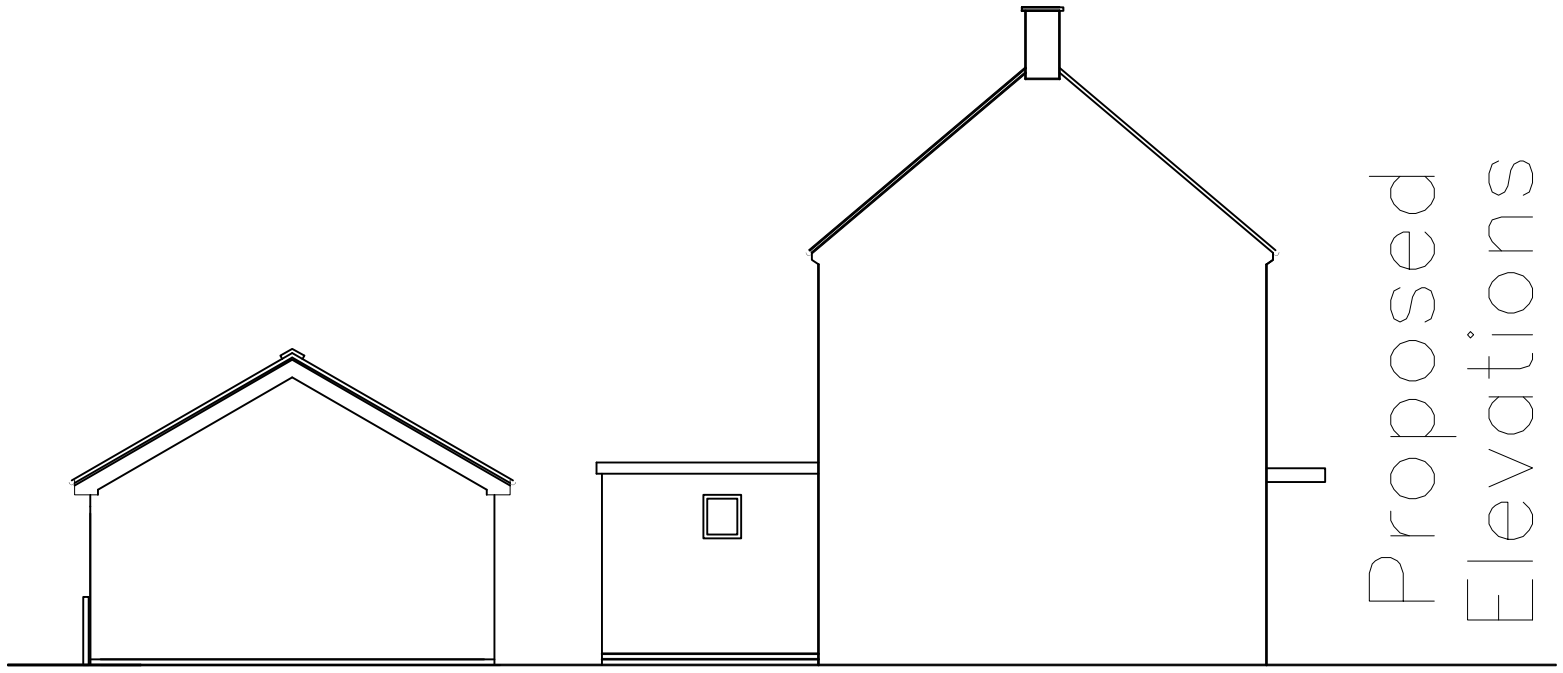

proposed side elevation

Proposed Elevations