Scale 1:500

EXISTING SITE PLAN

NOTES

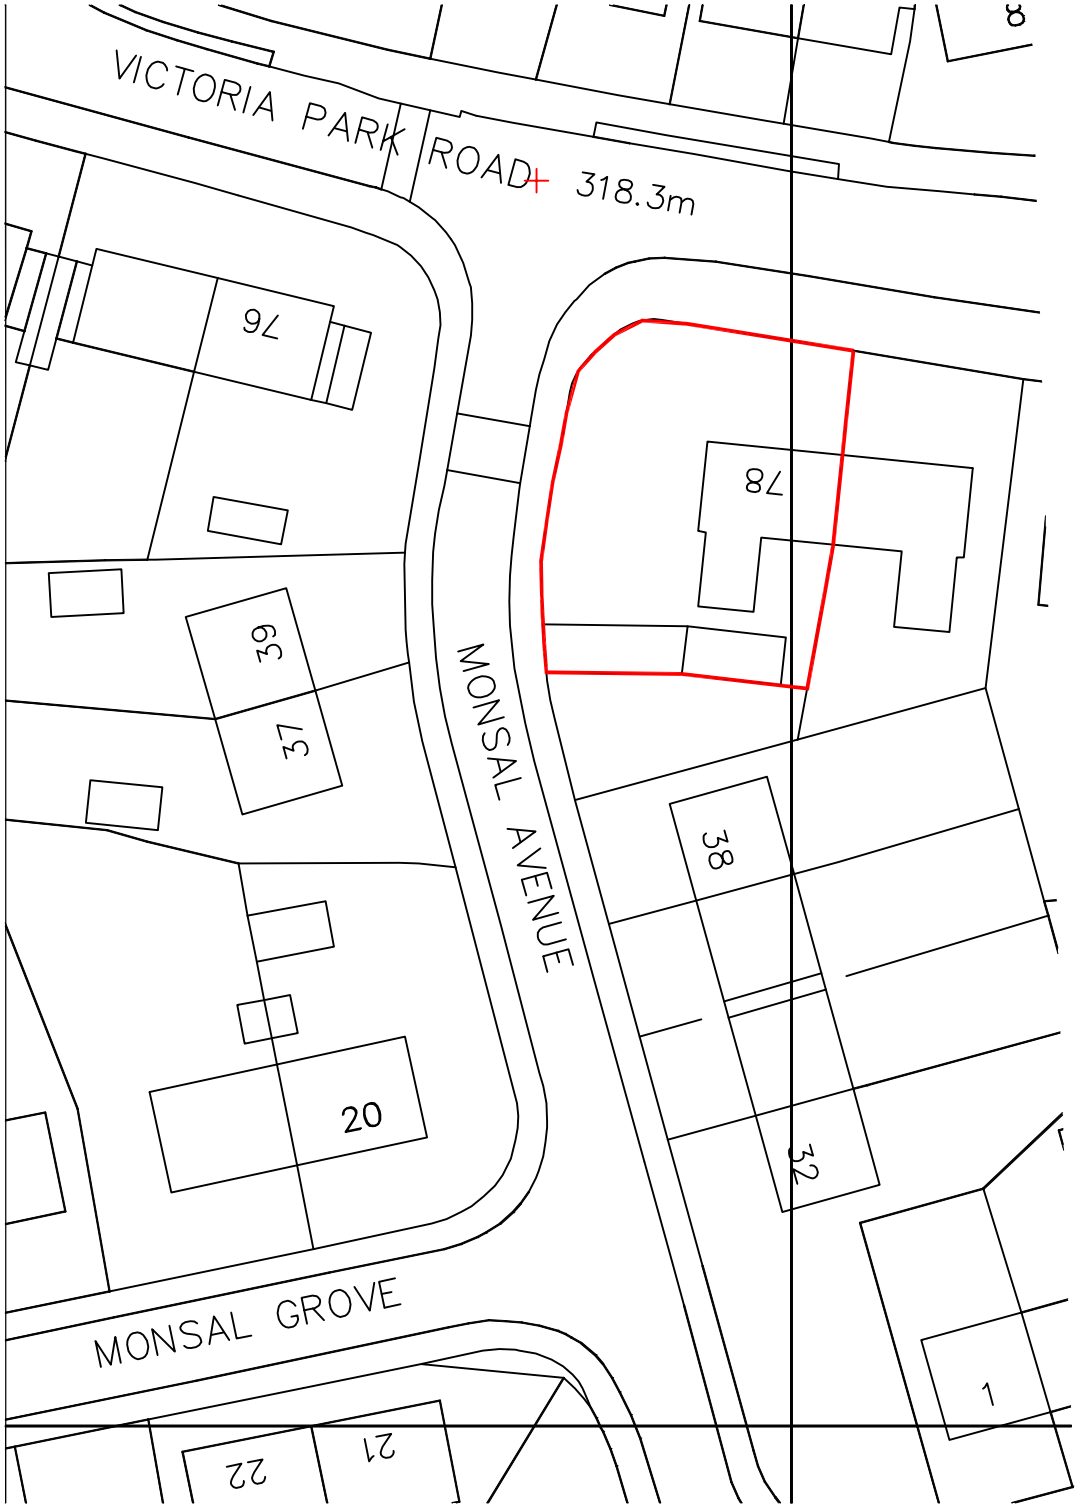

N