Scale 1:50

PROPOSED
Elevations

NOTES

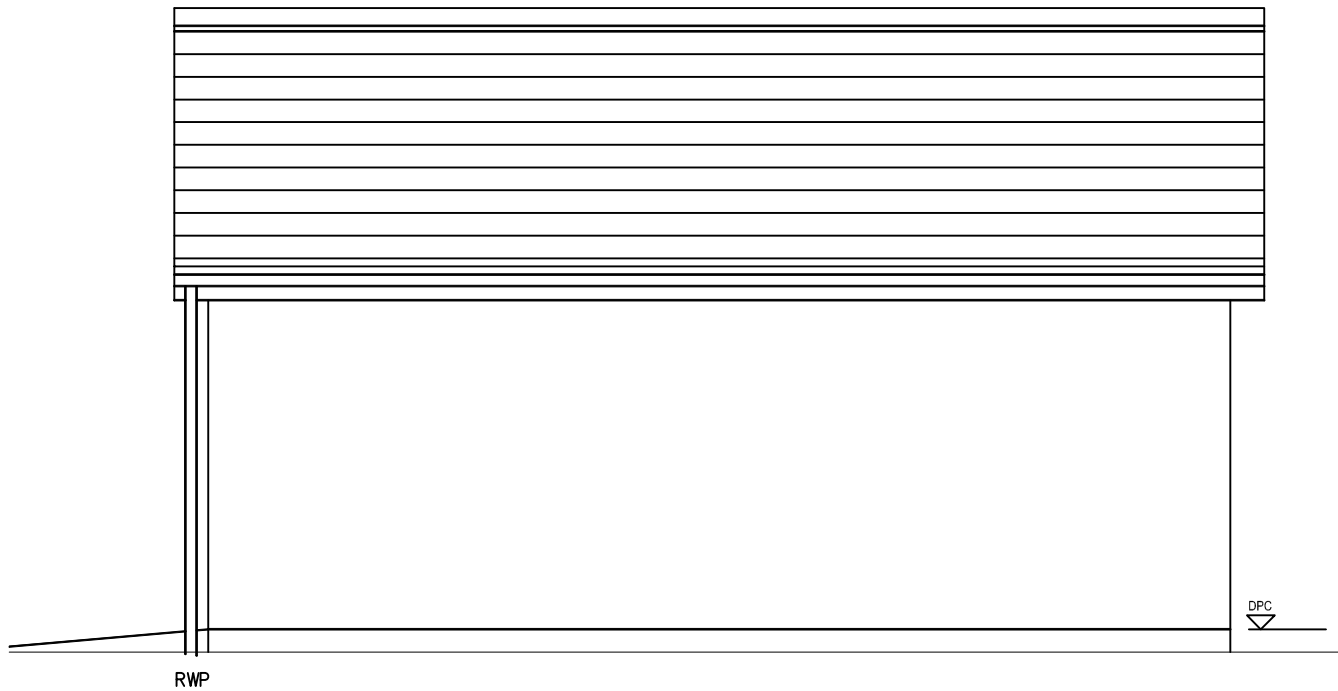

side

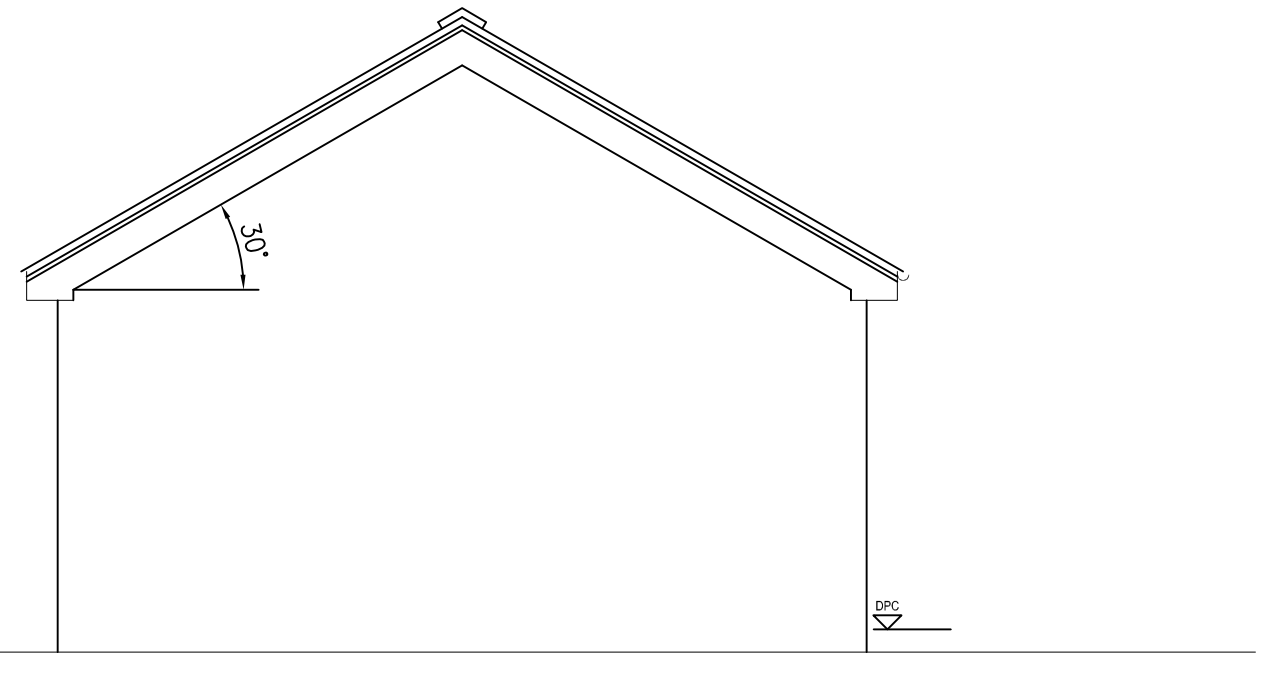

rear

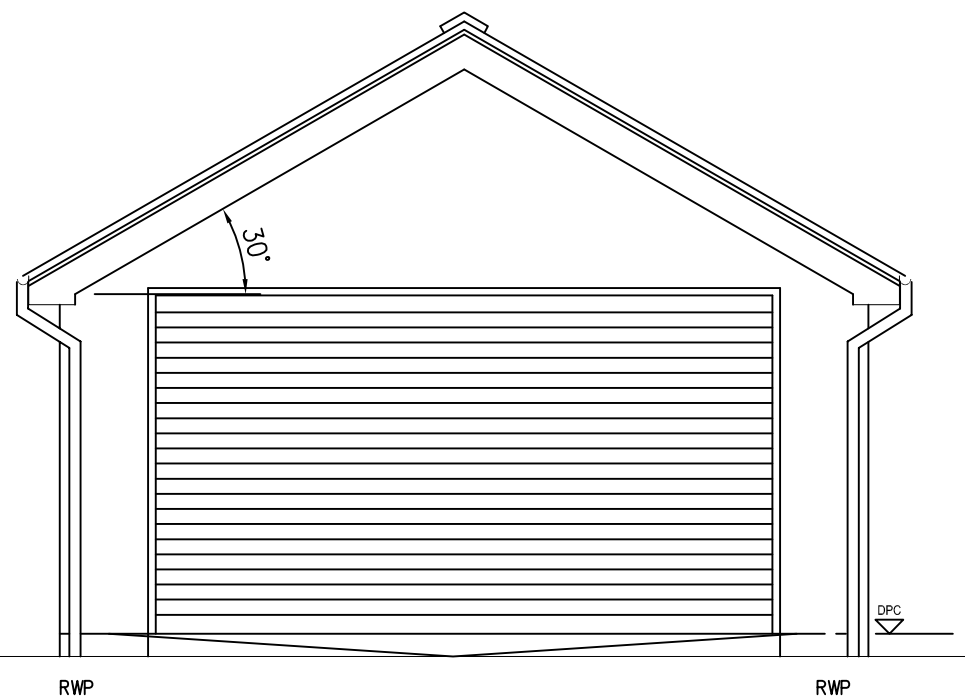

front

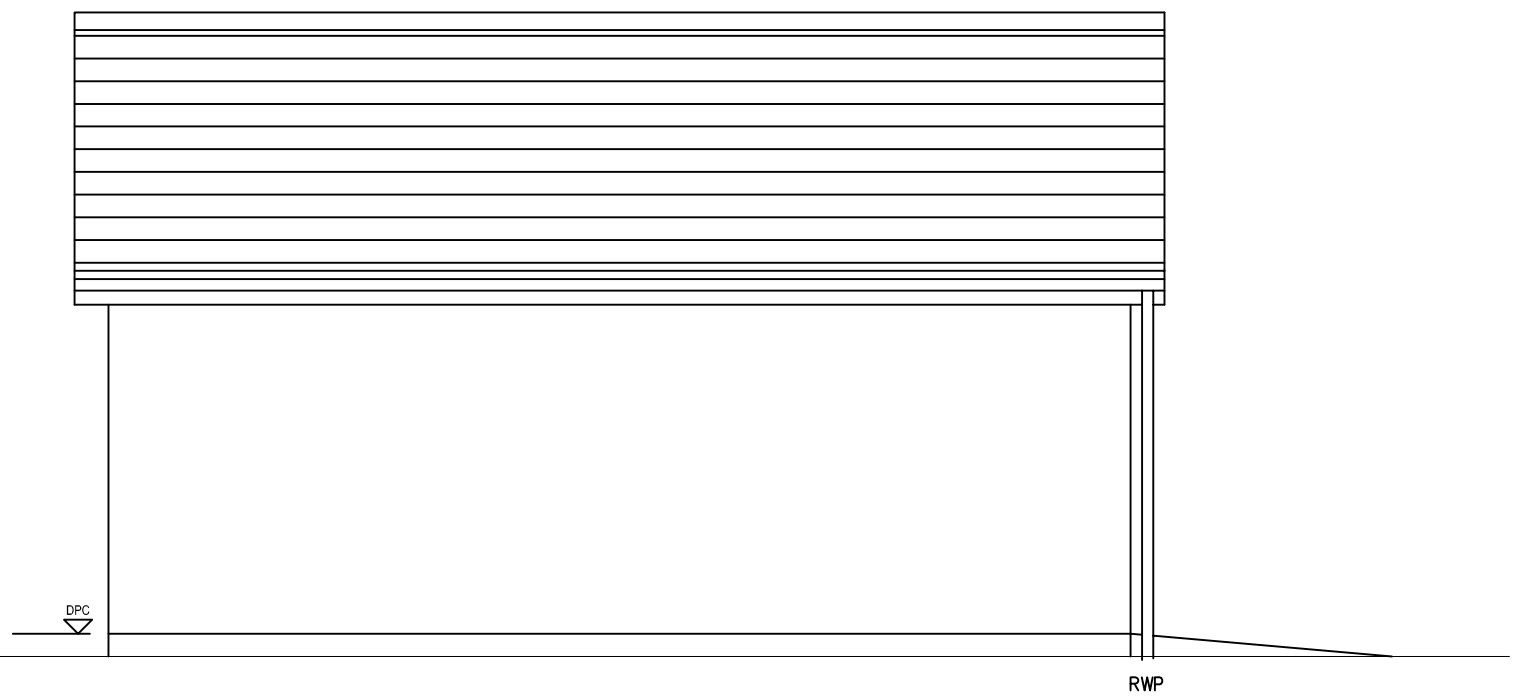

side