Scale 1:20

# P R O P O S E D

NOTES

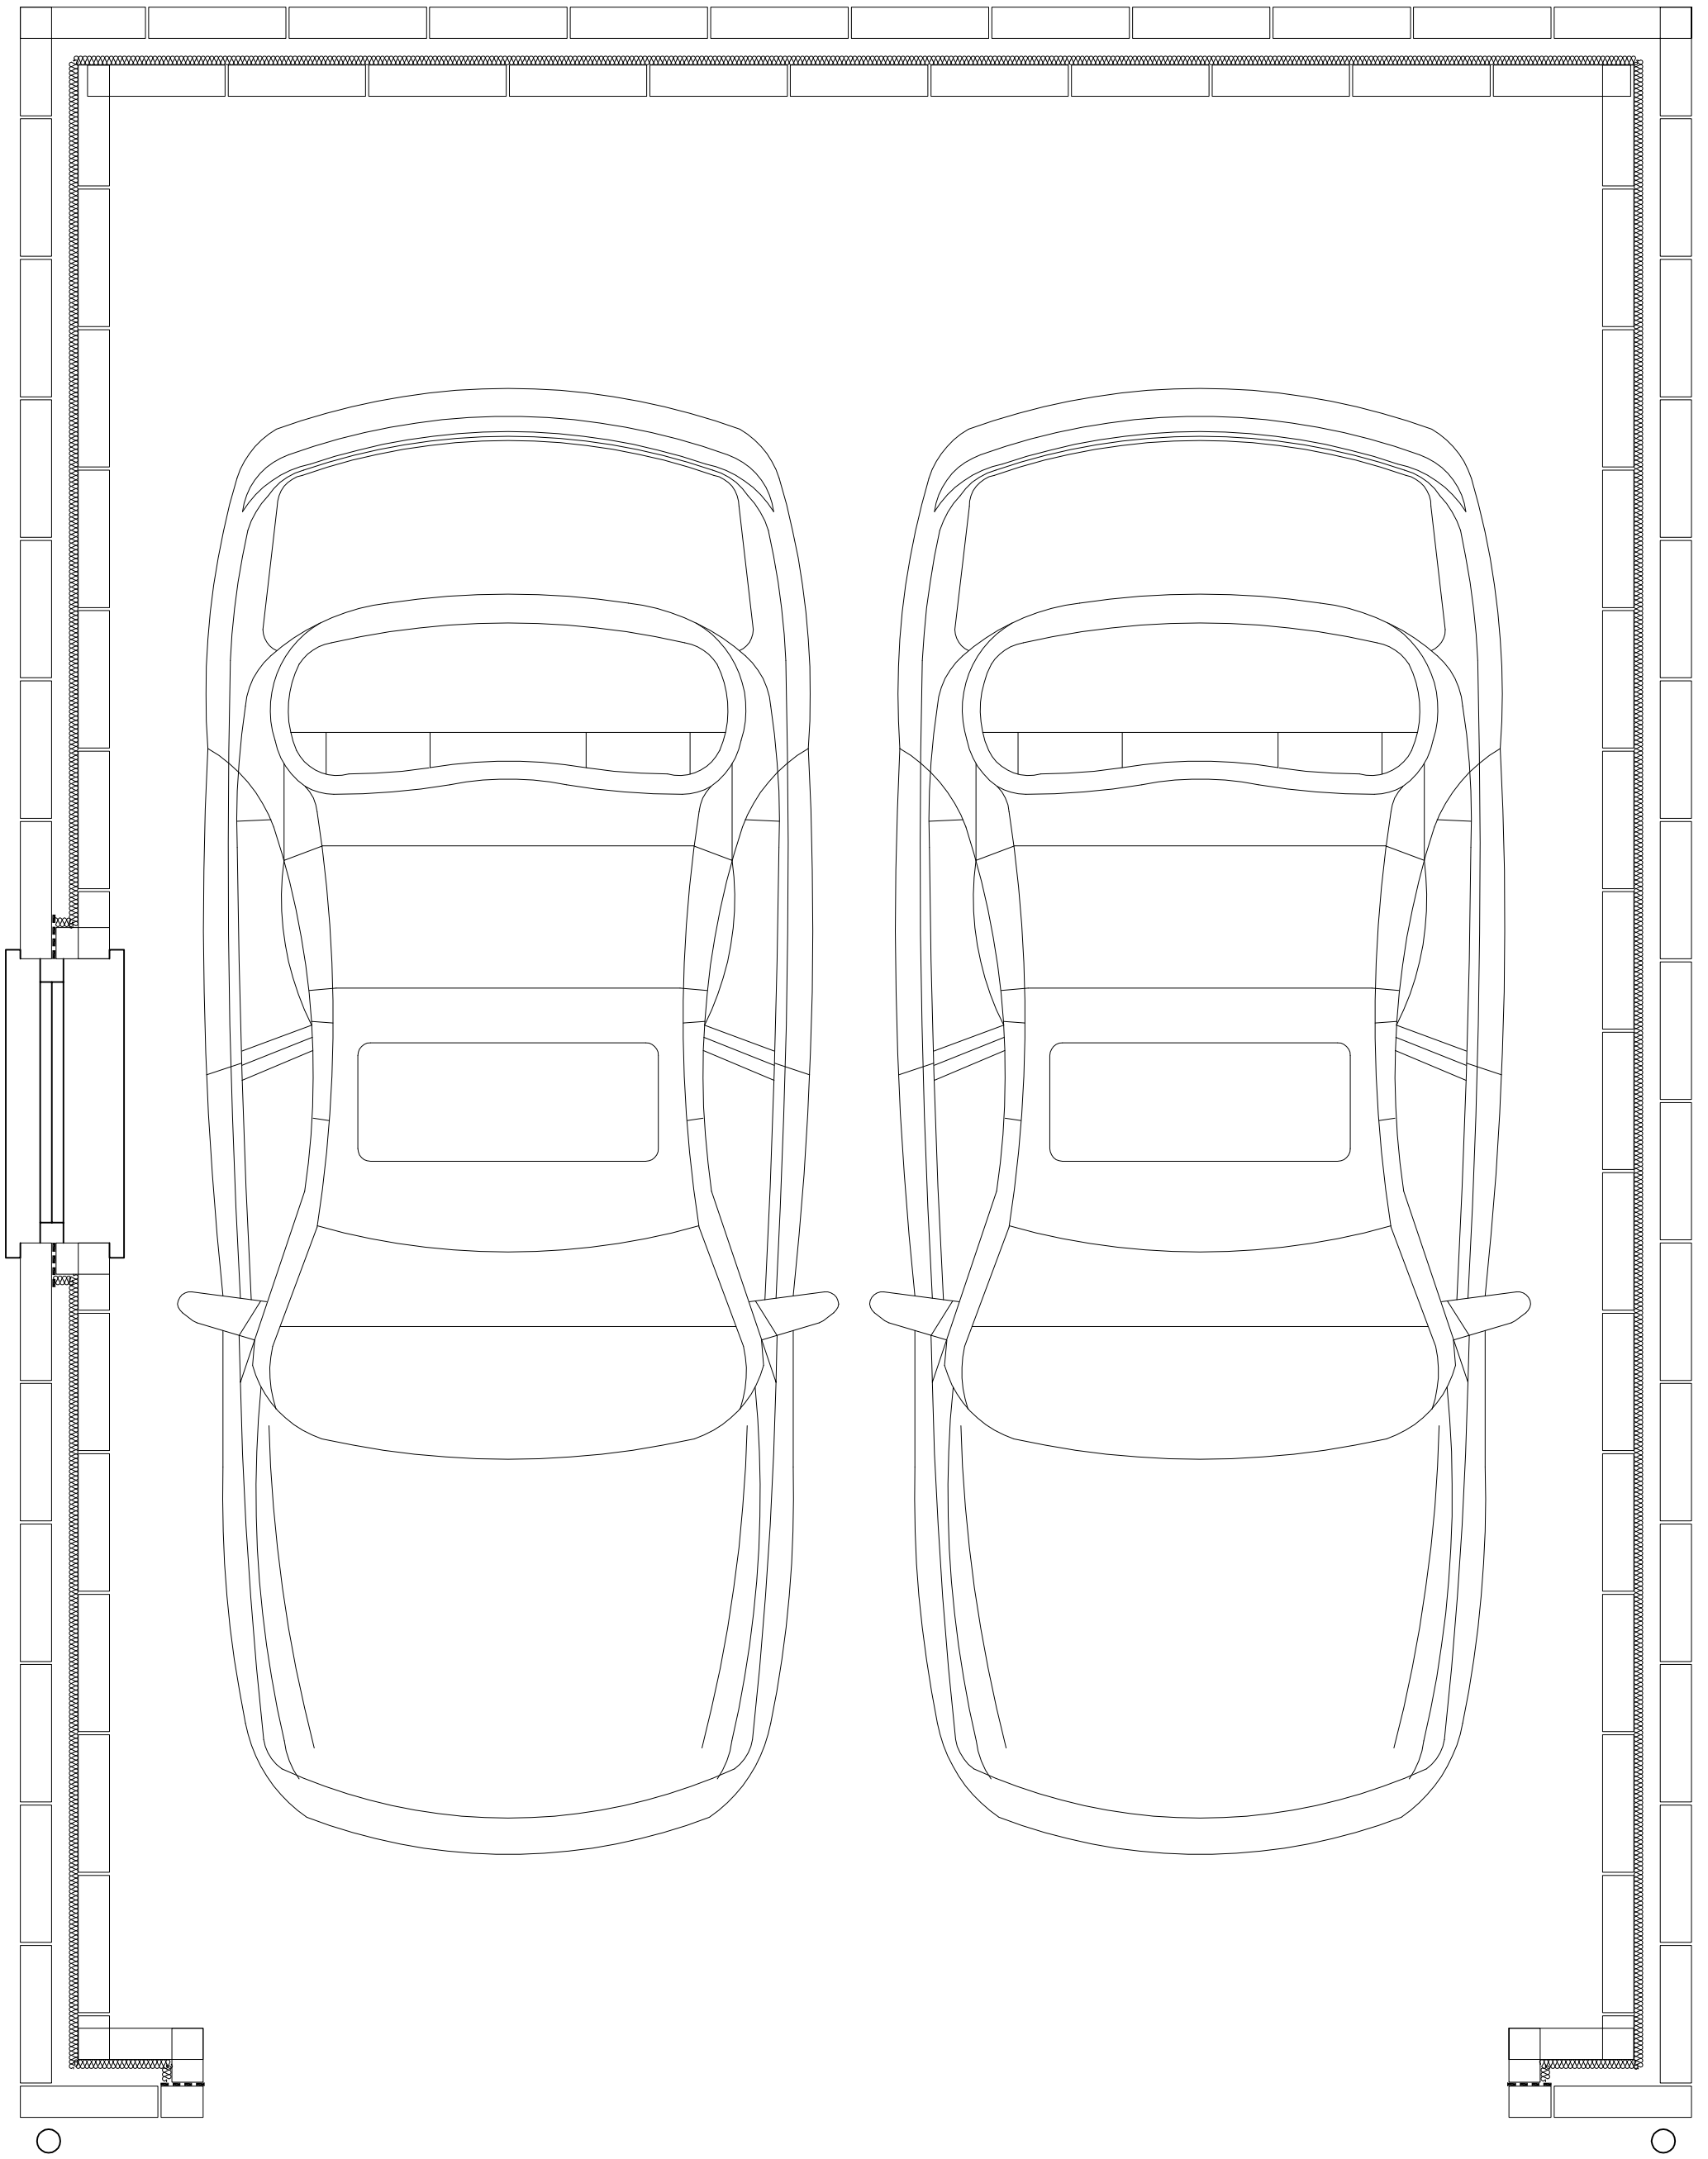


PLAN