Scale 1:500

PROPOSED SITE PLAN

NOTES

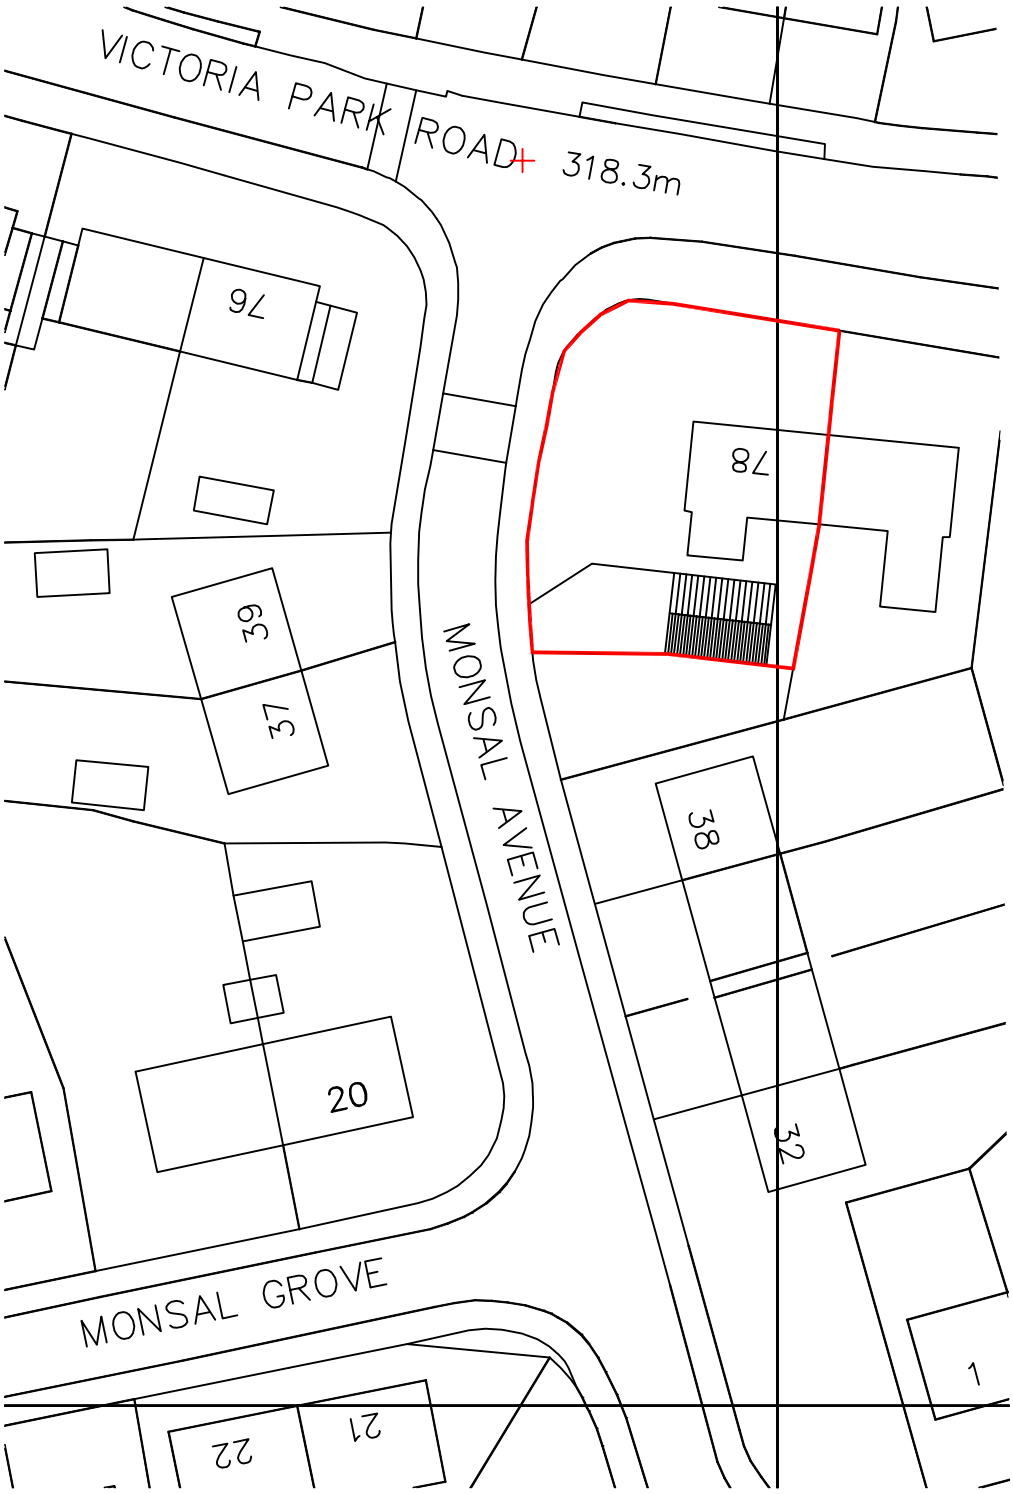

N